LEGAL DESCRIPTION

THE EAST 96.0' OF LOT 3 AND THE NORTH 53.05' OF THE EAST 96.0' OF LOT 4, "WELKOM PLACE", A SUBDIVISION OF PART OF LOT 1 OF NELSON TRACT AMENDED BEING A PART OF THE SOUTHEAST 1/4 OF SECTION 10, T.1N., R.3E., G.&S.R.B.&M., MARICOPA COUNTY, ARIZONA.

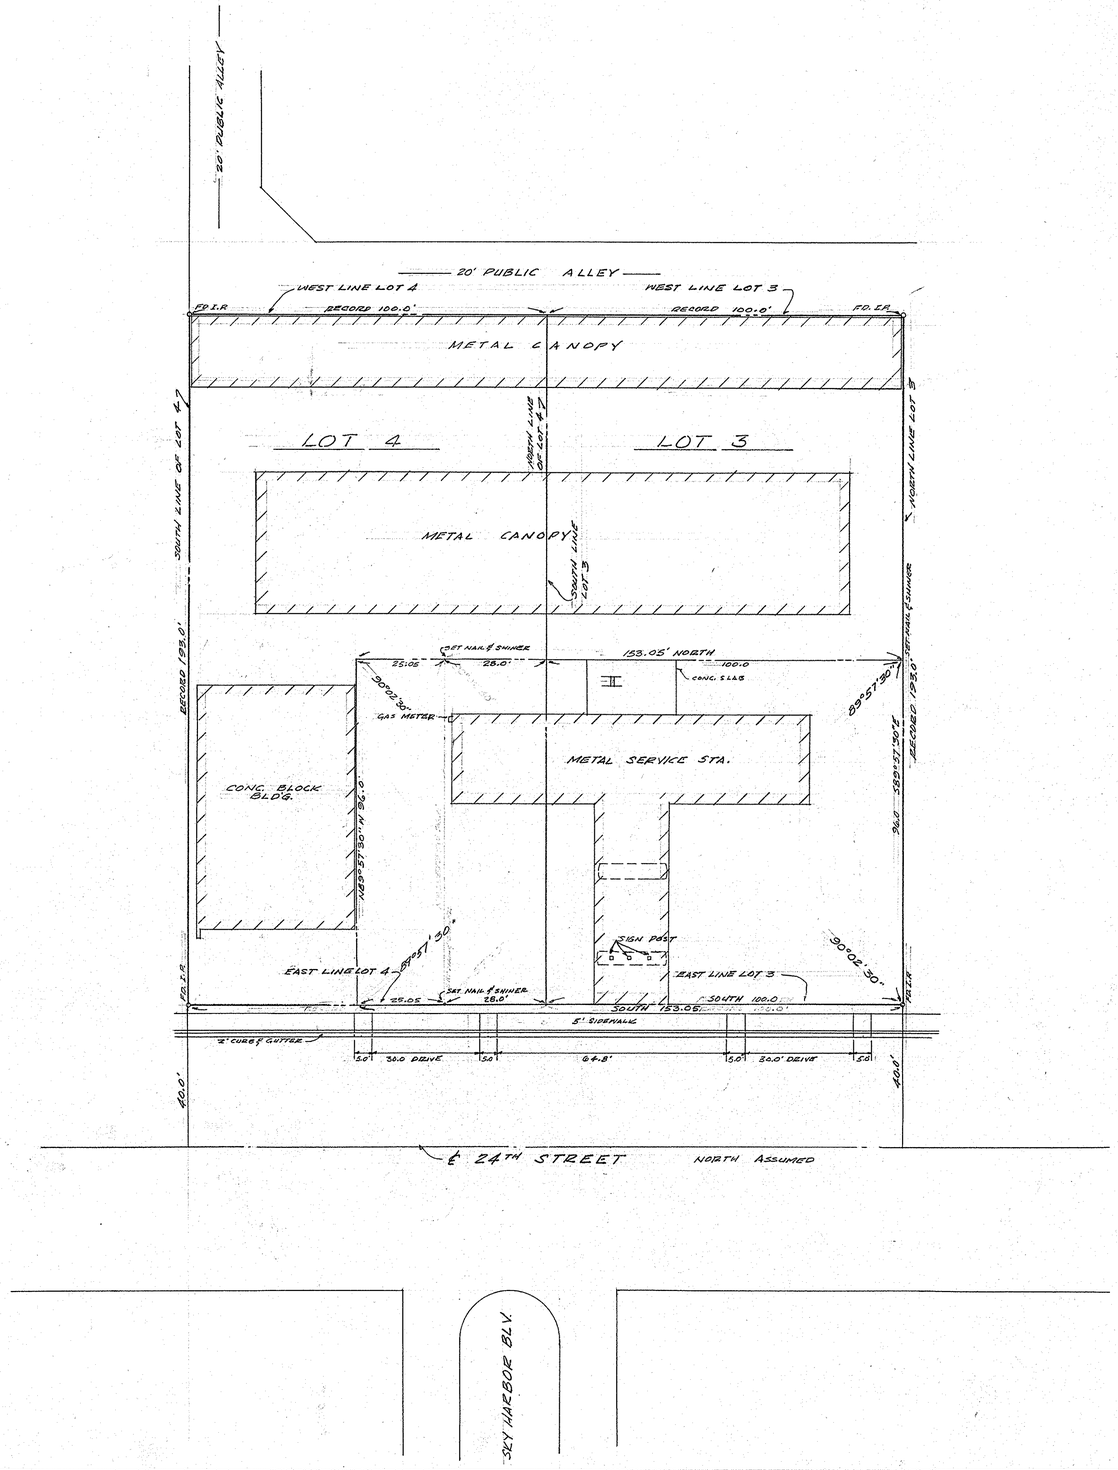

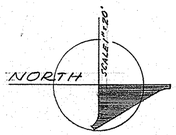

CERTIFICATE

I HEREBY CERTIFY THAT THE SURVEY OF THE PROPERTY DELINEATED HEREON HAS MADE UNDER MY DIRECTION ON JUNE 25, 1964 ALL THAT ALL CORNERS WERE SET AS INDICATED. NO ENCROACHMENTS WERE FOUND TO EXIST.

H. Oliver O'Farrell
REGISTERED CIVIL ENGINEER
STATE OF ARIZONA # 1273

REGISTERED CIVIL ENGINEER
CERTIFICATE EXPIRES
H. OLIVER O'FARRELL
DEC. 31, 1964
ARIZONA, U.S.A.

NO.	REVISIONS	BY	APPR.
7-23-64	EXTENDED LEASE LINE SOUTH 25.05'	G.M.	

SURVEY OF LEASED AREA, NATIONAL CAR RENTAL INC.
24TH STREET & SKY HARBOR BLV.
PHOENIX — ARIZONA

SCALE: 1"=20'	APPROVED BY:	DRAWN BY G.M.
DATE: 6-26-64		REVISED

GULF OIL CORP. OF CALIF

O'FARRELL & ASSOCIATES
CONSULTING ENGINEERS
PHOENIX — ARIZONA

DRAWING NUMBER 664-9

DIN 56178 1/1
APLS

R1-130

84X39 PRINTED ON NO. 1000H CLEARPRINT