REPORT OF SURVEY

FOR

ARIZONA STORAGE RENTAL, INC.

6900 W. BUCKEYE RD.
PHOENIX, AZ.

OF

The Parcels Of Land Described In Docket 13962 on Pages 513 & 514, M.C.R. Lying In The E.½, S.E.¼ Sec 12, T.1N., R.1E., S.R.B.&M., M.C.A.

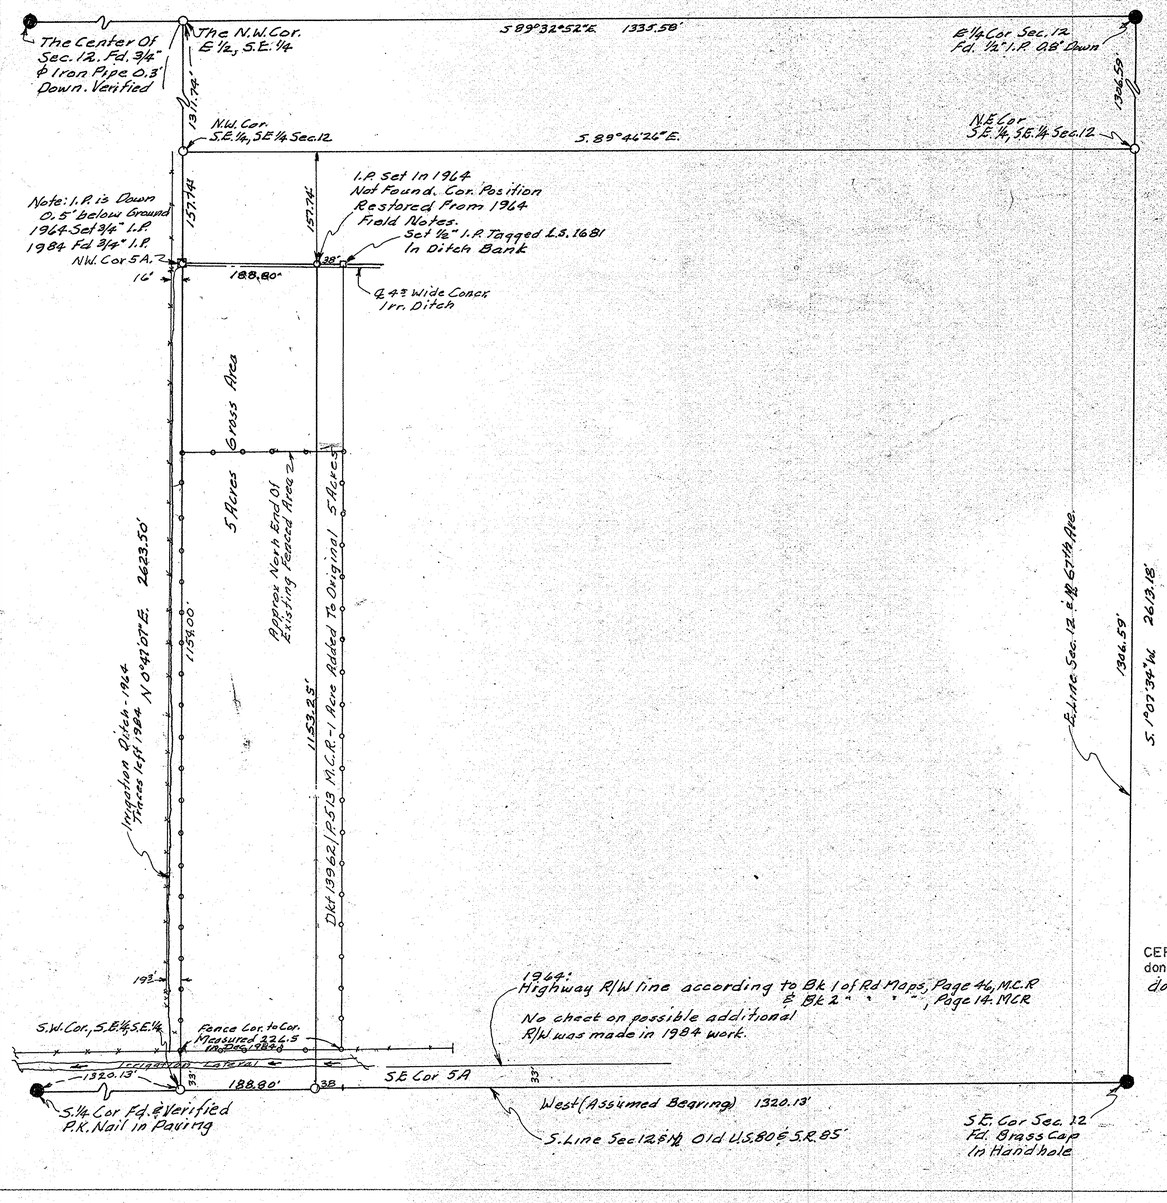

N

Scale: 1" = 100'

LEGEND

- ● = Monument Found
- ⊕ = Iron Pipe or Iron Bar Found
- ○ = 1/2" I.D. Iron Pipe Tagged L.S. 1681 Set 1964 Survey
- R = Data From Maricopa County Records
- CR = Calculated From R
- M = Measured in Field
- CM = Calculated From M
- = Wire or Wood Fence
- = Chain Link Fence
- = Block or Stone Wall
- ☒ Corner Set 1964, Found 1984

CERTIFICATION: This will certify that the survey shown hereon was done under my supervision during the month of April 1984 and done by me personally in Dec. 1984.

Eugene V. Skelley

REGISTERED LAND SURVEYOR CERTIFICATE NO. 16681 EVERETT V. SKELLEY Date Issued 1/1/68 ARIZONA, U.S.A.

E.V. "GENE" SKELLEY
dba
ARIZONA SURVEYING SERVICE
2802 W. SOLANO DR. N., PHOENIX, ARIZONA
Drawing No. 84-11890 Phone: 242-3609

DIN # 56246 1/1
APLS