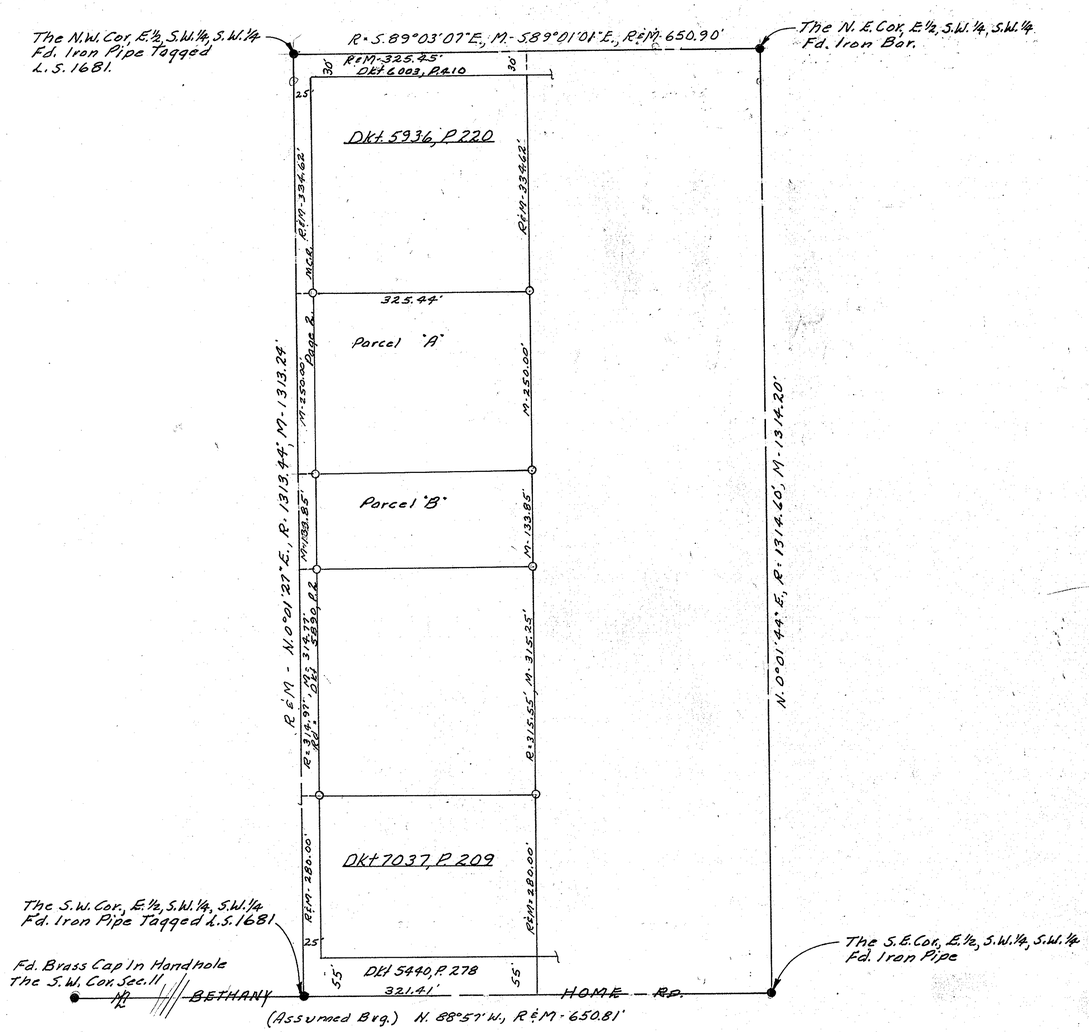

LEGEND

- ● = Monument Found
- ● = Iron Pipe or Iron Bar Found
- ○ = 1/2" I.D. Iron Pipe Tagged L.S. 1681 Set This Survey
- R = Data From Maricopa County Records (Dkt 5936, P.220) (Dkt. 9836, P.381) (Dkt. 7037, P209)
- CR = Calculated From R
- M = Measured in Field
- CM = Calculated From M
- = Wire or Wood Fence
- = Chain Link Fence
- = Block or Stone Wall

REPORT OF SURVEY

OF

Part Of The E.½, S.W.¼, S.W.¼, Sec. 11, T.2N., R.1W., G&S.R. B.&M. Maricopa County, Az.

For

REED W. KING, Atty.

2035 North Central Ave.
Phoenix, Az.

N

Scale: 1" = 100'

CERTIFICATION: This will certify that the survey shown hereon was done under my supervision during the month of July, 1976 and June, 1979.

Eugene T. Shelley

REGISTERED LAND SURVEYOR CERTIFICATE NO. 1681 EUGENE V. Date Signed 6/1/79 ARIZONA, U.S.A.

ARIZONA SURVEYING SERVICE
2802 W. SOLANO DR. N., PHOENIX, ARIZONA
Drawing No. 796879 Phone: 242-3609

DIN # 56250 1/1
APLS