LOTS 13, 14, 16, 18 & 20
A PORTION OF BLOCK 15
GRAND AVENUE ADDITION
TO THE CITY OF PHOENIX
NW¼, SEC. 6, T. 1 N., R. 3 E.

G. & S. R. B. & M., MARICOPA COUNTY, ARIZONA

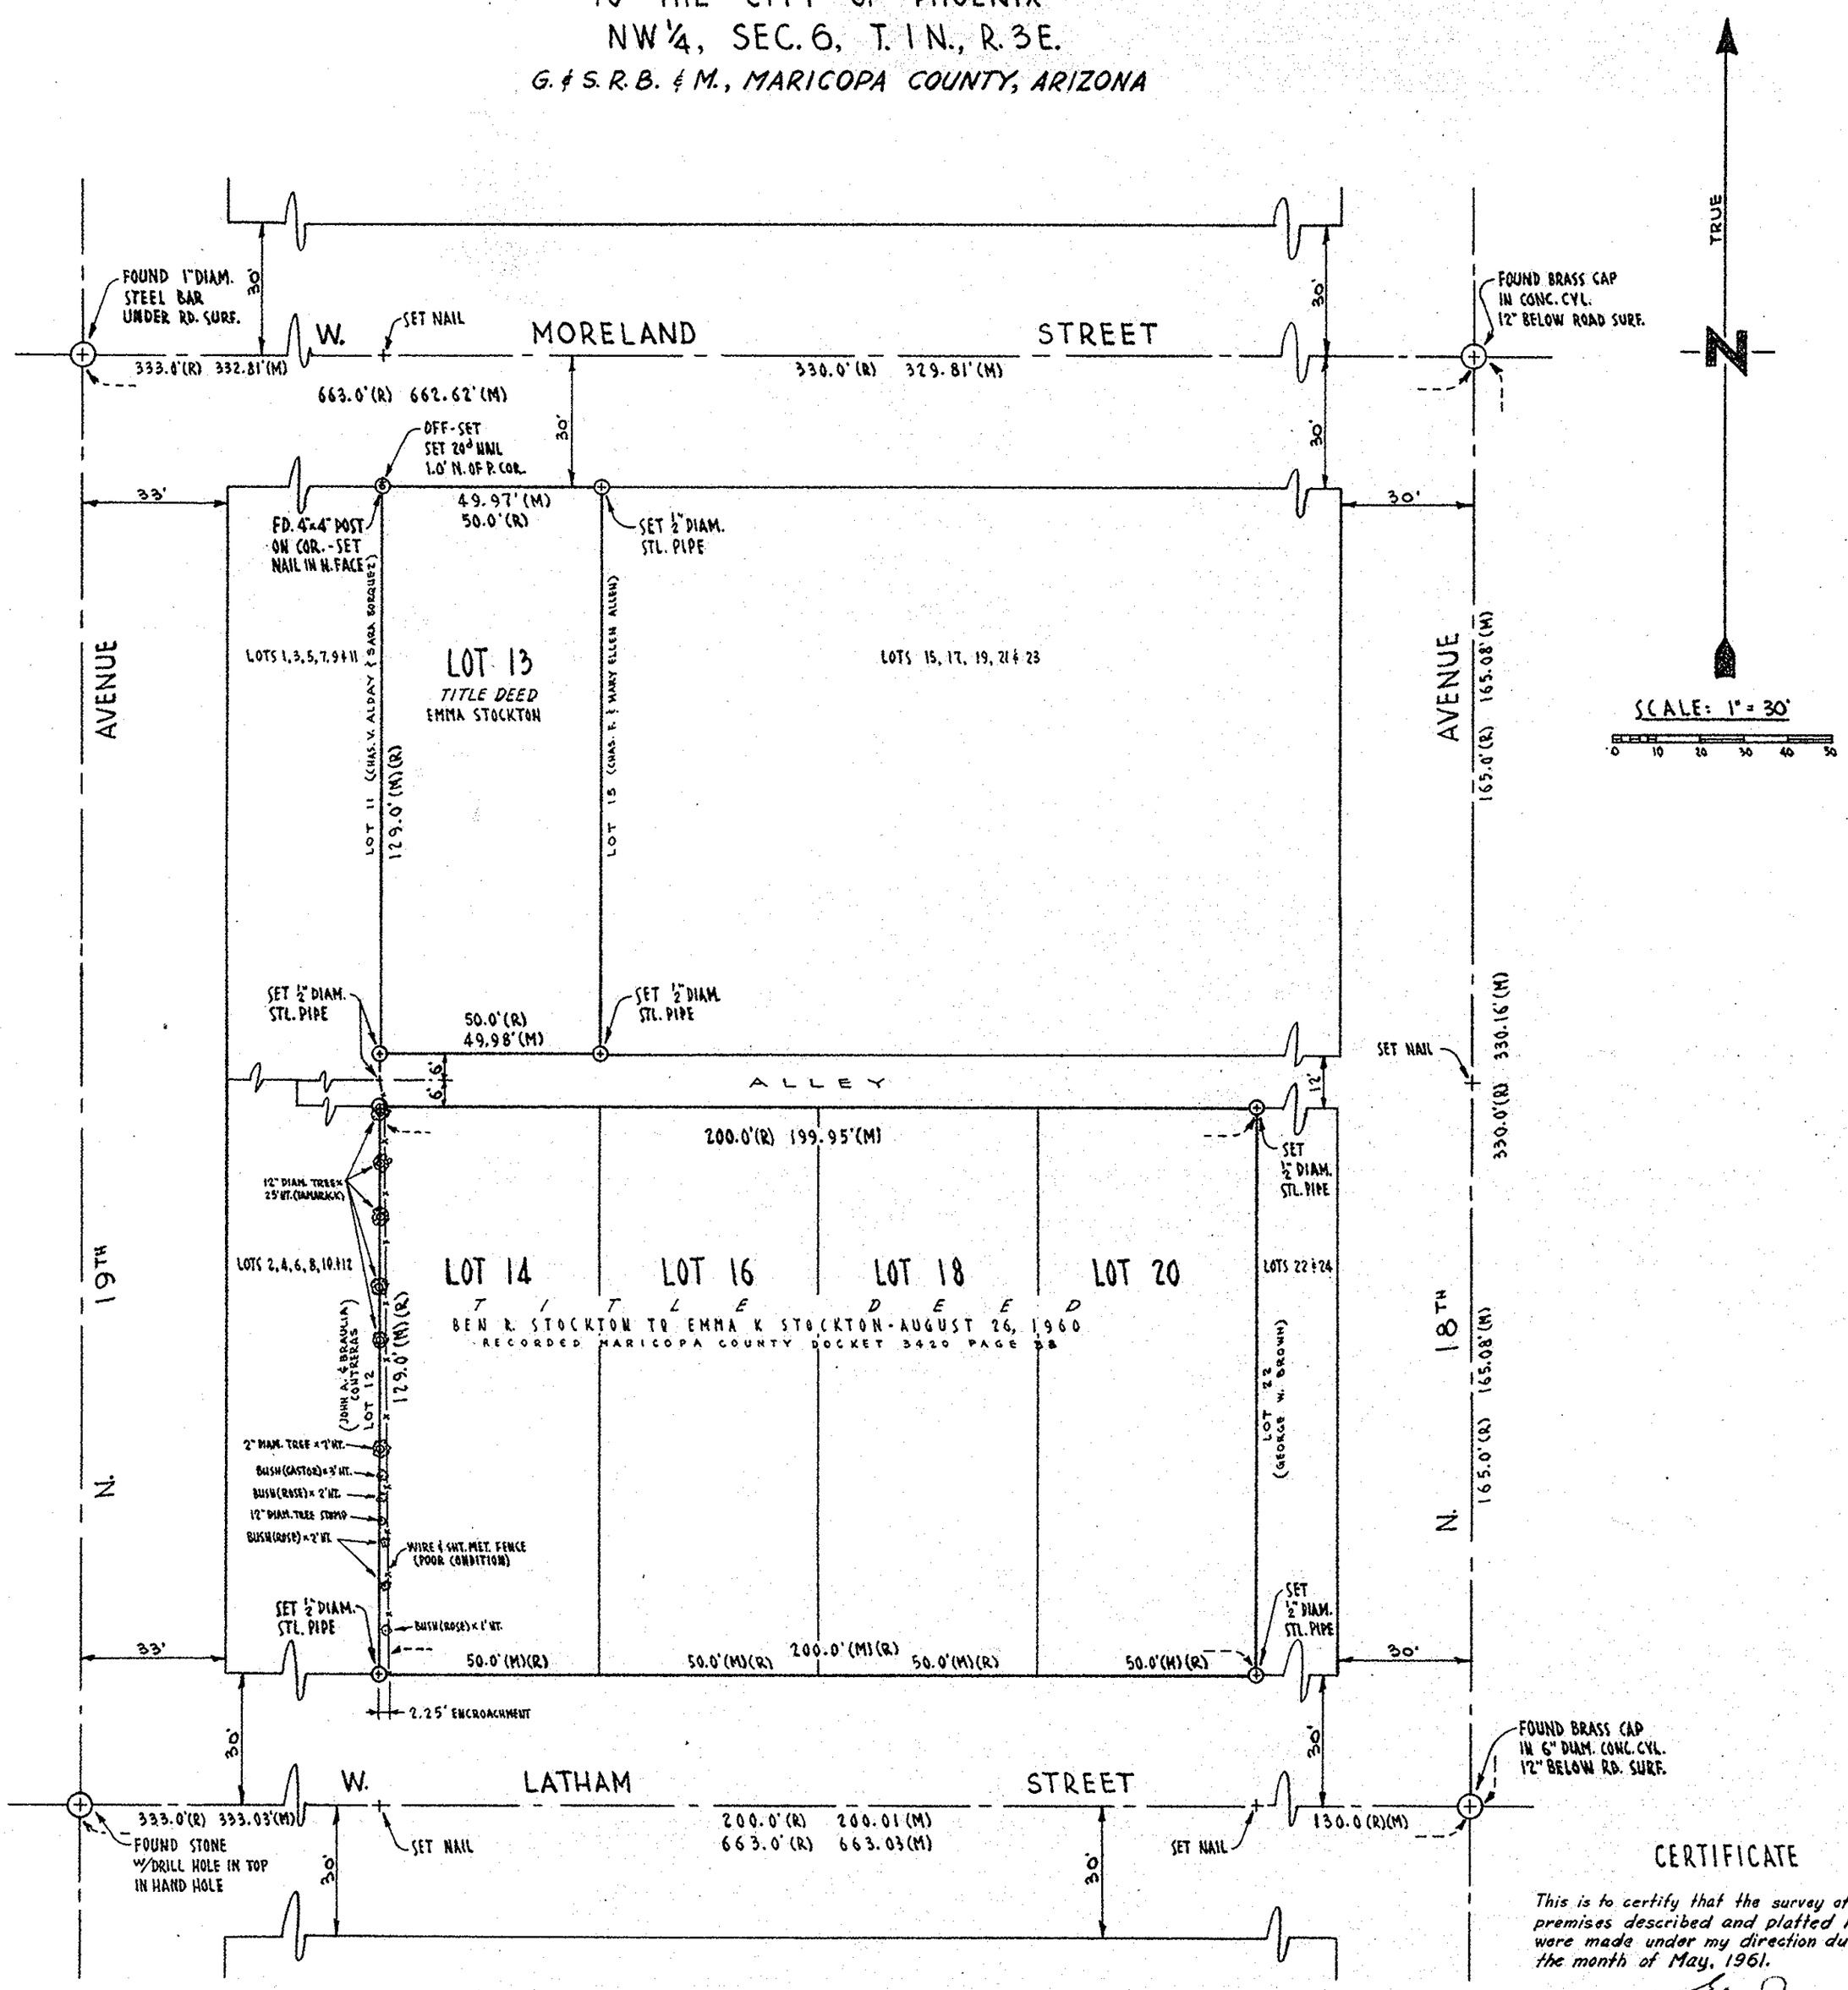

NOTE:
(R) INDICATES RECORDED DISTANCE
(M) INDICATES MEASURED DISTANCE

CERTIFICATE

This is to certify that the survey of the premises described and platted hereon were made under my direction during the month of May, 1961.

Elmer J. Maggi
ELMER J. MAGGI
Professional Engineer
(Arizona Reg. No. 2079)

for ROBERT G. HICKMAN 2226 N. 17TH AVE. PHOENIX, ARIZONA	ELMER J. MAGGI CONSULTING ENGINEER 5107 N. SEVENTH ST. PHOENIX, ARIZONA	LAND SURVEY PORTION OF GRAND AVE. ADDITION	Registered Professional Engineer (Civil) CERTIFICATE EXPIRES DEC. 31, 1961 ELMER J. MAGGI ARIZONA, U.S.A.	DATE: MAY 23, 1961 DWG. No. 6110-1 JOB No. 6110

T1N, R3E
Sec. 6

DIN #56260 1/1
APLS