PLAT OF SURVEY OF PARTS OF THE SE¼ NW¼ OF SECTION 20, T.1N.R.3E. SHOWING RELATIVE LOCATIONS OF SOUTHSIDE SUBDIVISION, COUNCIL PLACE AND THE WEST RIGHT OF WAY LINE OF CENTRAL AVE.

MARICOPA COUNTY, ARIZONA.

SUR. Nº 50502P BY: HARRY E. JONES,

• = PIPE SET OR FOUND.

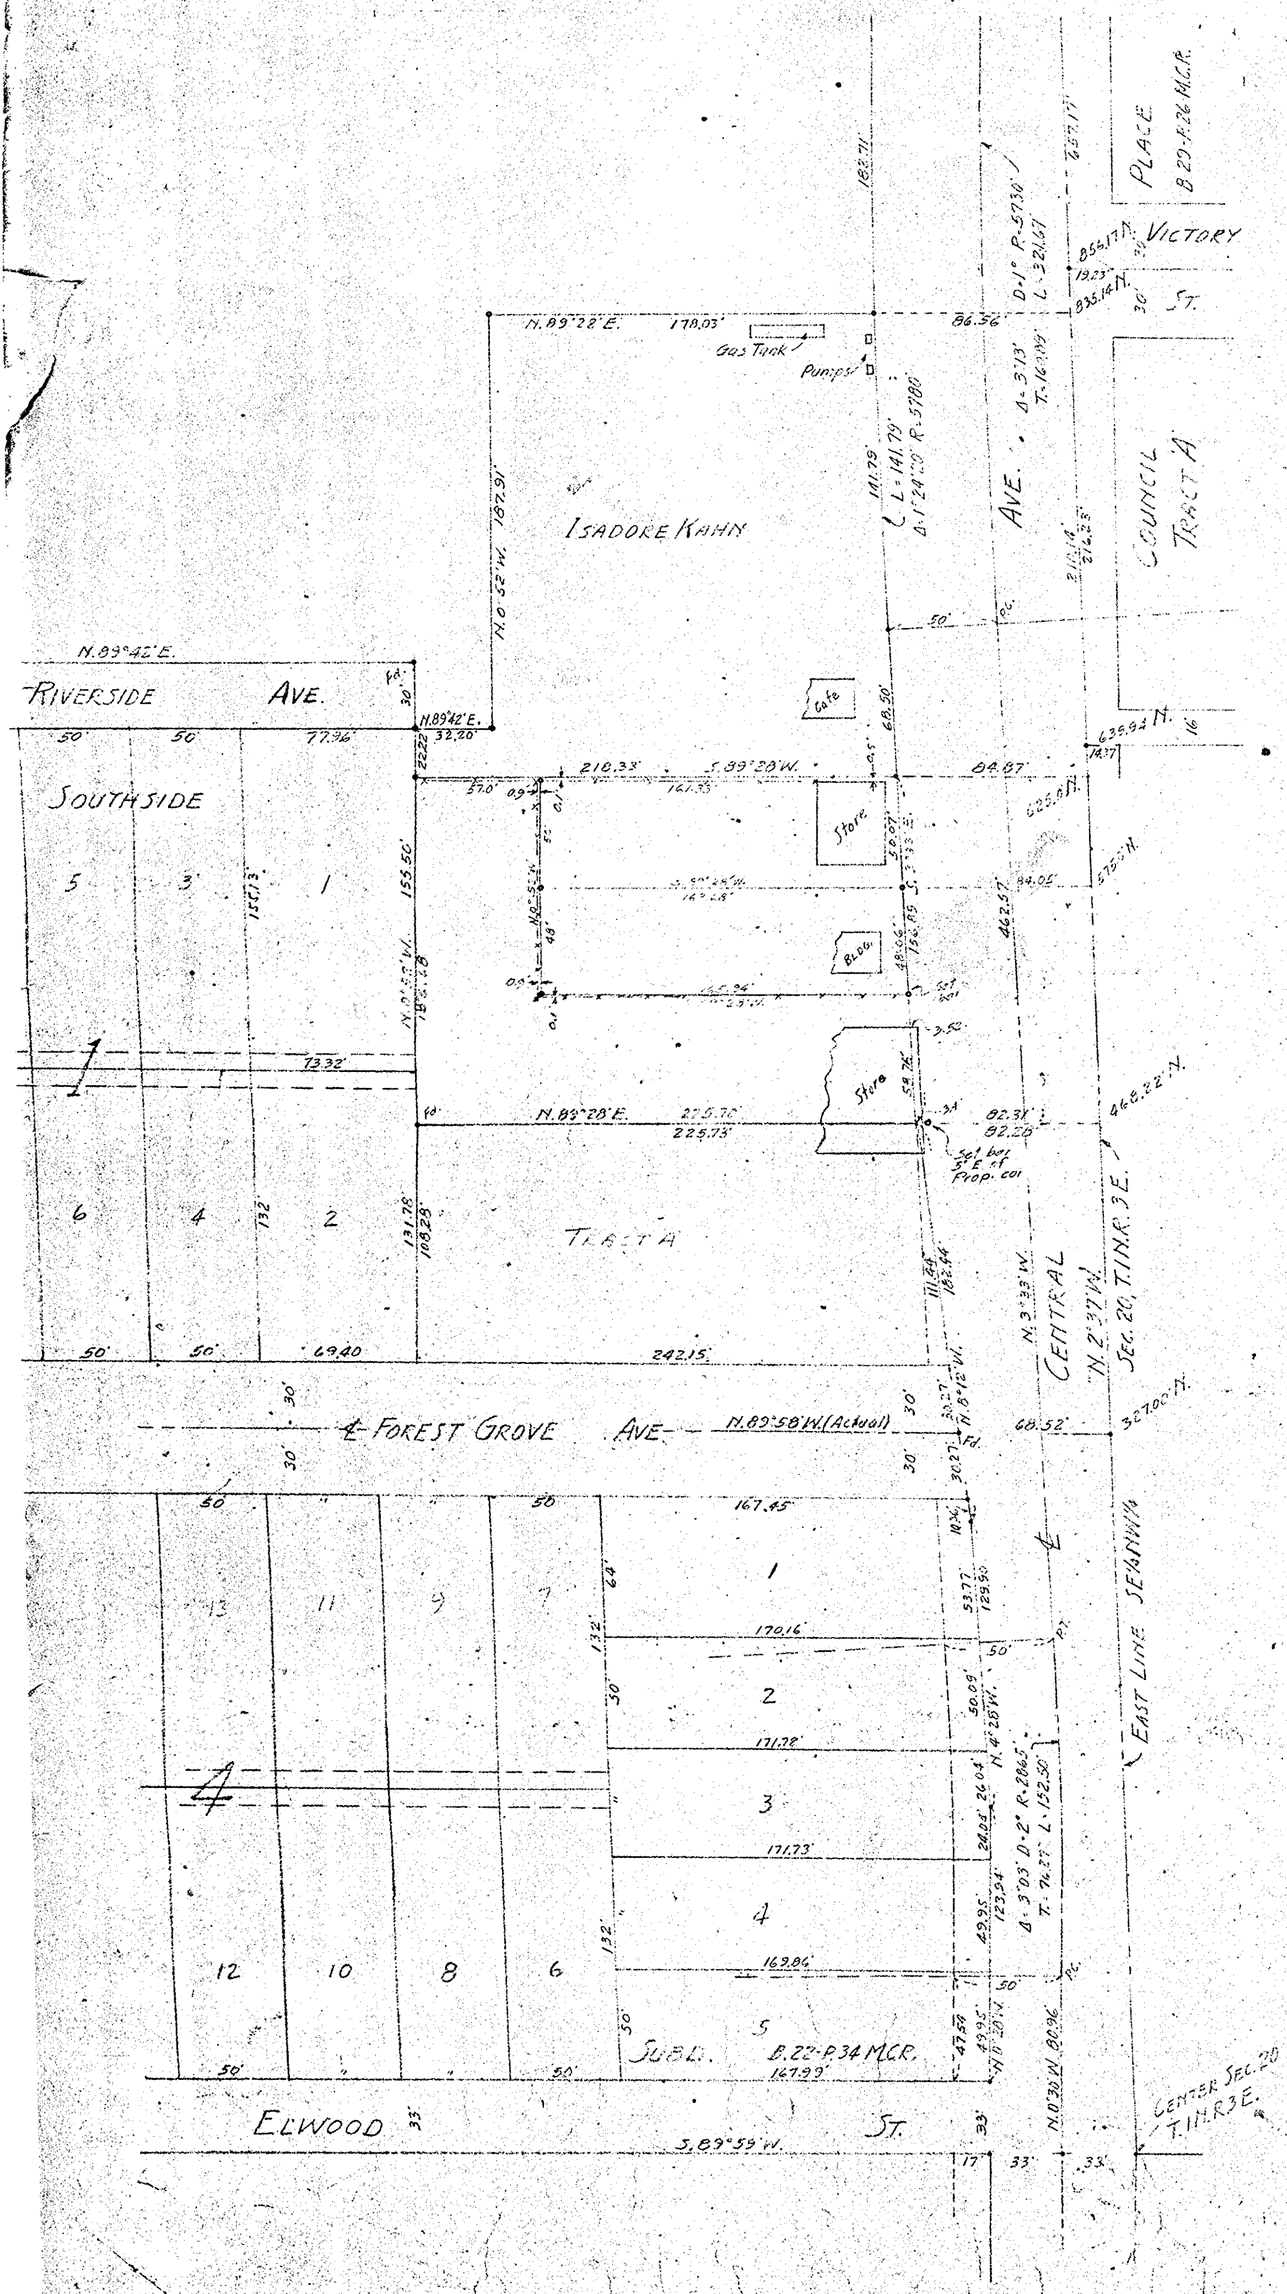

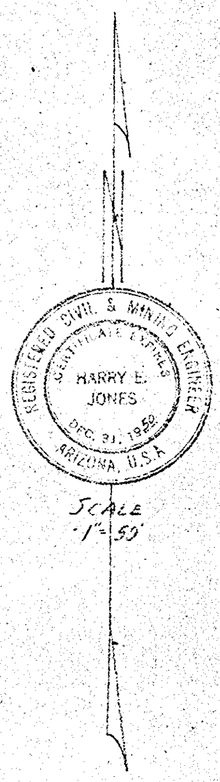

SCALE 1" = 50'

NOTE: THE BEARINGS SHOWN HEREON DO NOT CONFORM TO THOSE SHOWN ON THE RECORDED PLAT OF SOUTHSIDE SUBD. AND THOSE GIVEN IN CONNECTION WITH THE ABANDONED PORTION OF CENTRAL AVE. AS SET FORTH IN BOOK 7 OF ROAD MAPS AT PAGE 19 M.C.R. ALL BEARINGS SHOWN HEREON ARE ACTUAL AS TAKEN FROM EXISTING MONUMENTS AND/OR ARE CORRELATED WITH THOSE GIVEN ON THE RECORDED PLAT OF COUNCIL PLACE TRACT 'A'.

P.S. 6-27

1-6-27

20-1N-3E DIN #56267 1/1 APLS