DESCRIPTION

Beginning at the SW Corner of the East ½ SW¼ Lot 4, Sec. 31, T. 2 N, R 4 E, G & S.R.B.&M. which point bears Due East (Assumed Bearing) 311.18 ft. from the SW Corner of Sec. 31; thence North zero degrees 2 minutes 35 seconds along the West Line of the E½ SW¼ Lot 4, 671.79 feet to the NW corner of said E½ SW¼ which bears South 89 degrees 50 minutes 30 seconds East 311.42 feet from the NW Cor. SW¼ of said Lot 4; thence along the North Line of said SW¼ South 89 degrees 50 minutes 30 seconds East 144.24 feet; thence South zero degrees 2 minutes 50 seconds West 671.39 feet to the South Line of said Section 31; thence Due West along said line 144.35 feet to the point of Beginning, Except the South 33 feet for Roadway purposes.

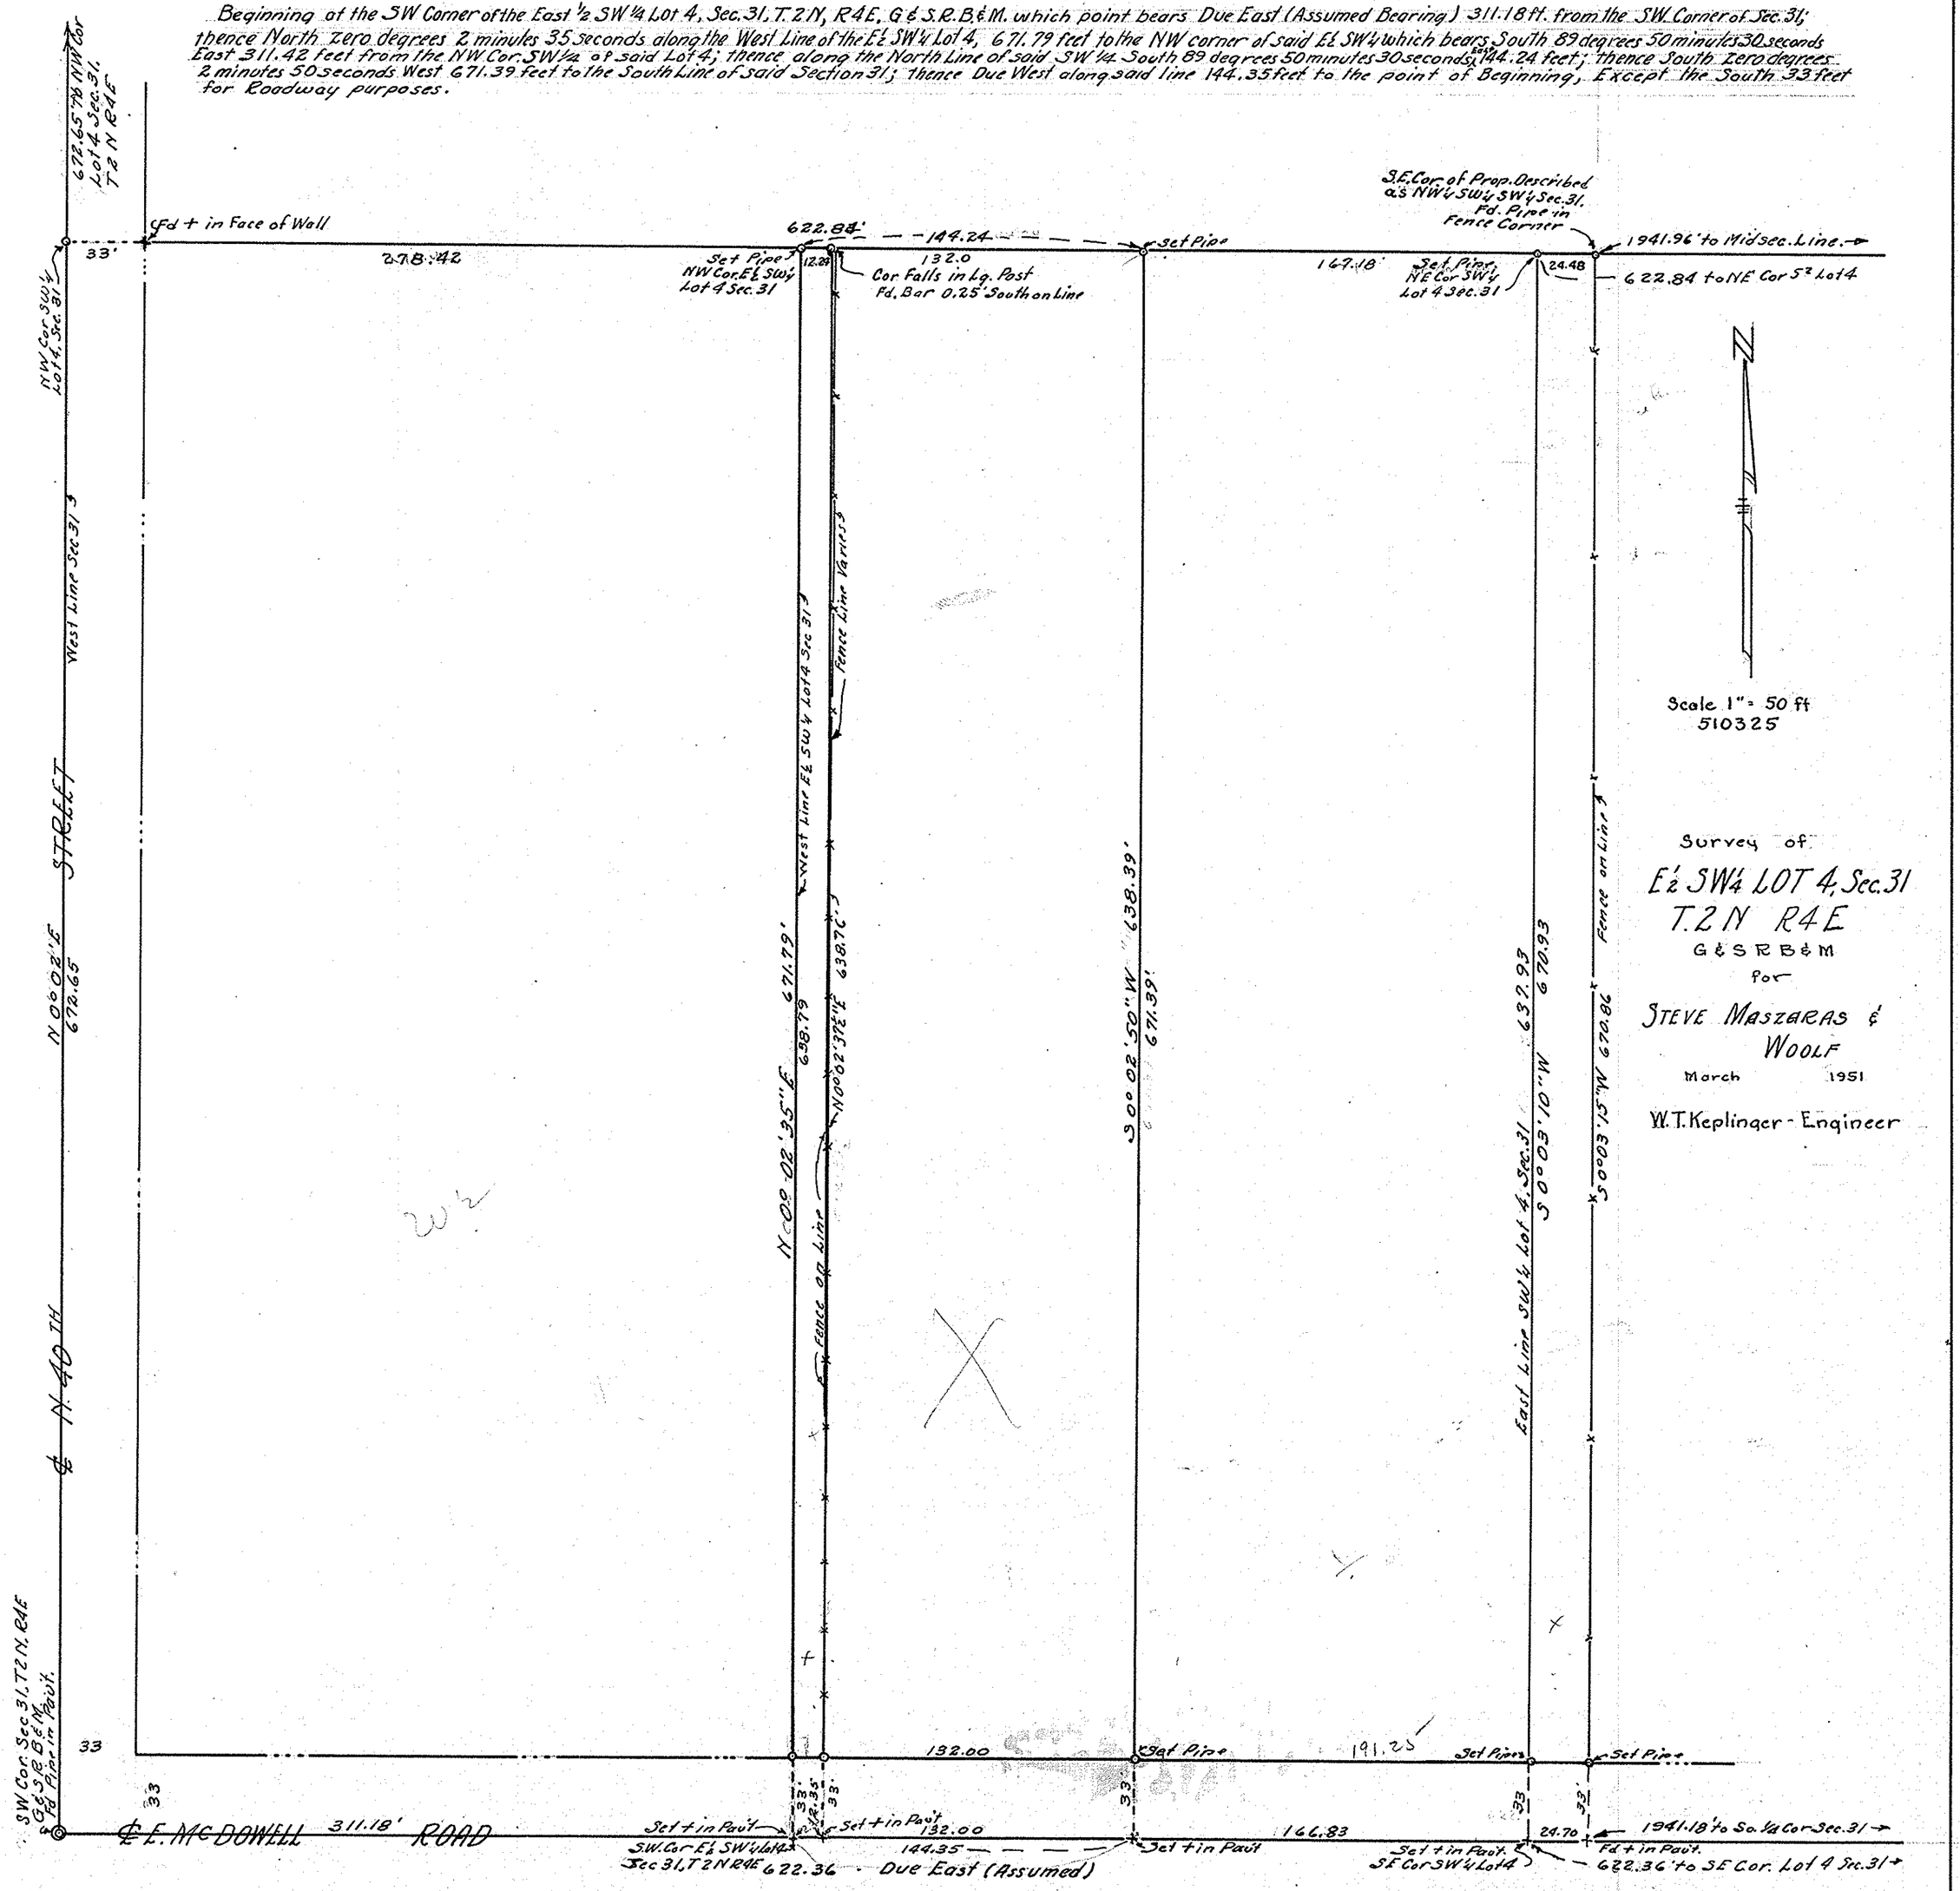

Sec. 31, 2N-4E

DIN # 56274 1/1

APLS