SURVEY OF THE WEST 670.31 FEET OF THE NORTH 1400.00 FEET OF SEC. 32, T.4N., R.2E., G.&S.R.B.&M., MARICOPA COUNTY, ARIZONA, CONTAINING 20 ACRES NET EXCLUSIVE OF ADJOINING ROADS.

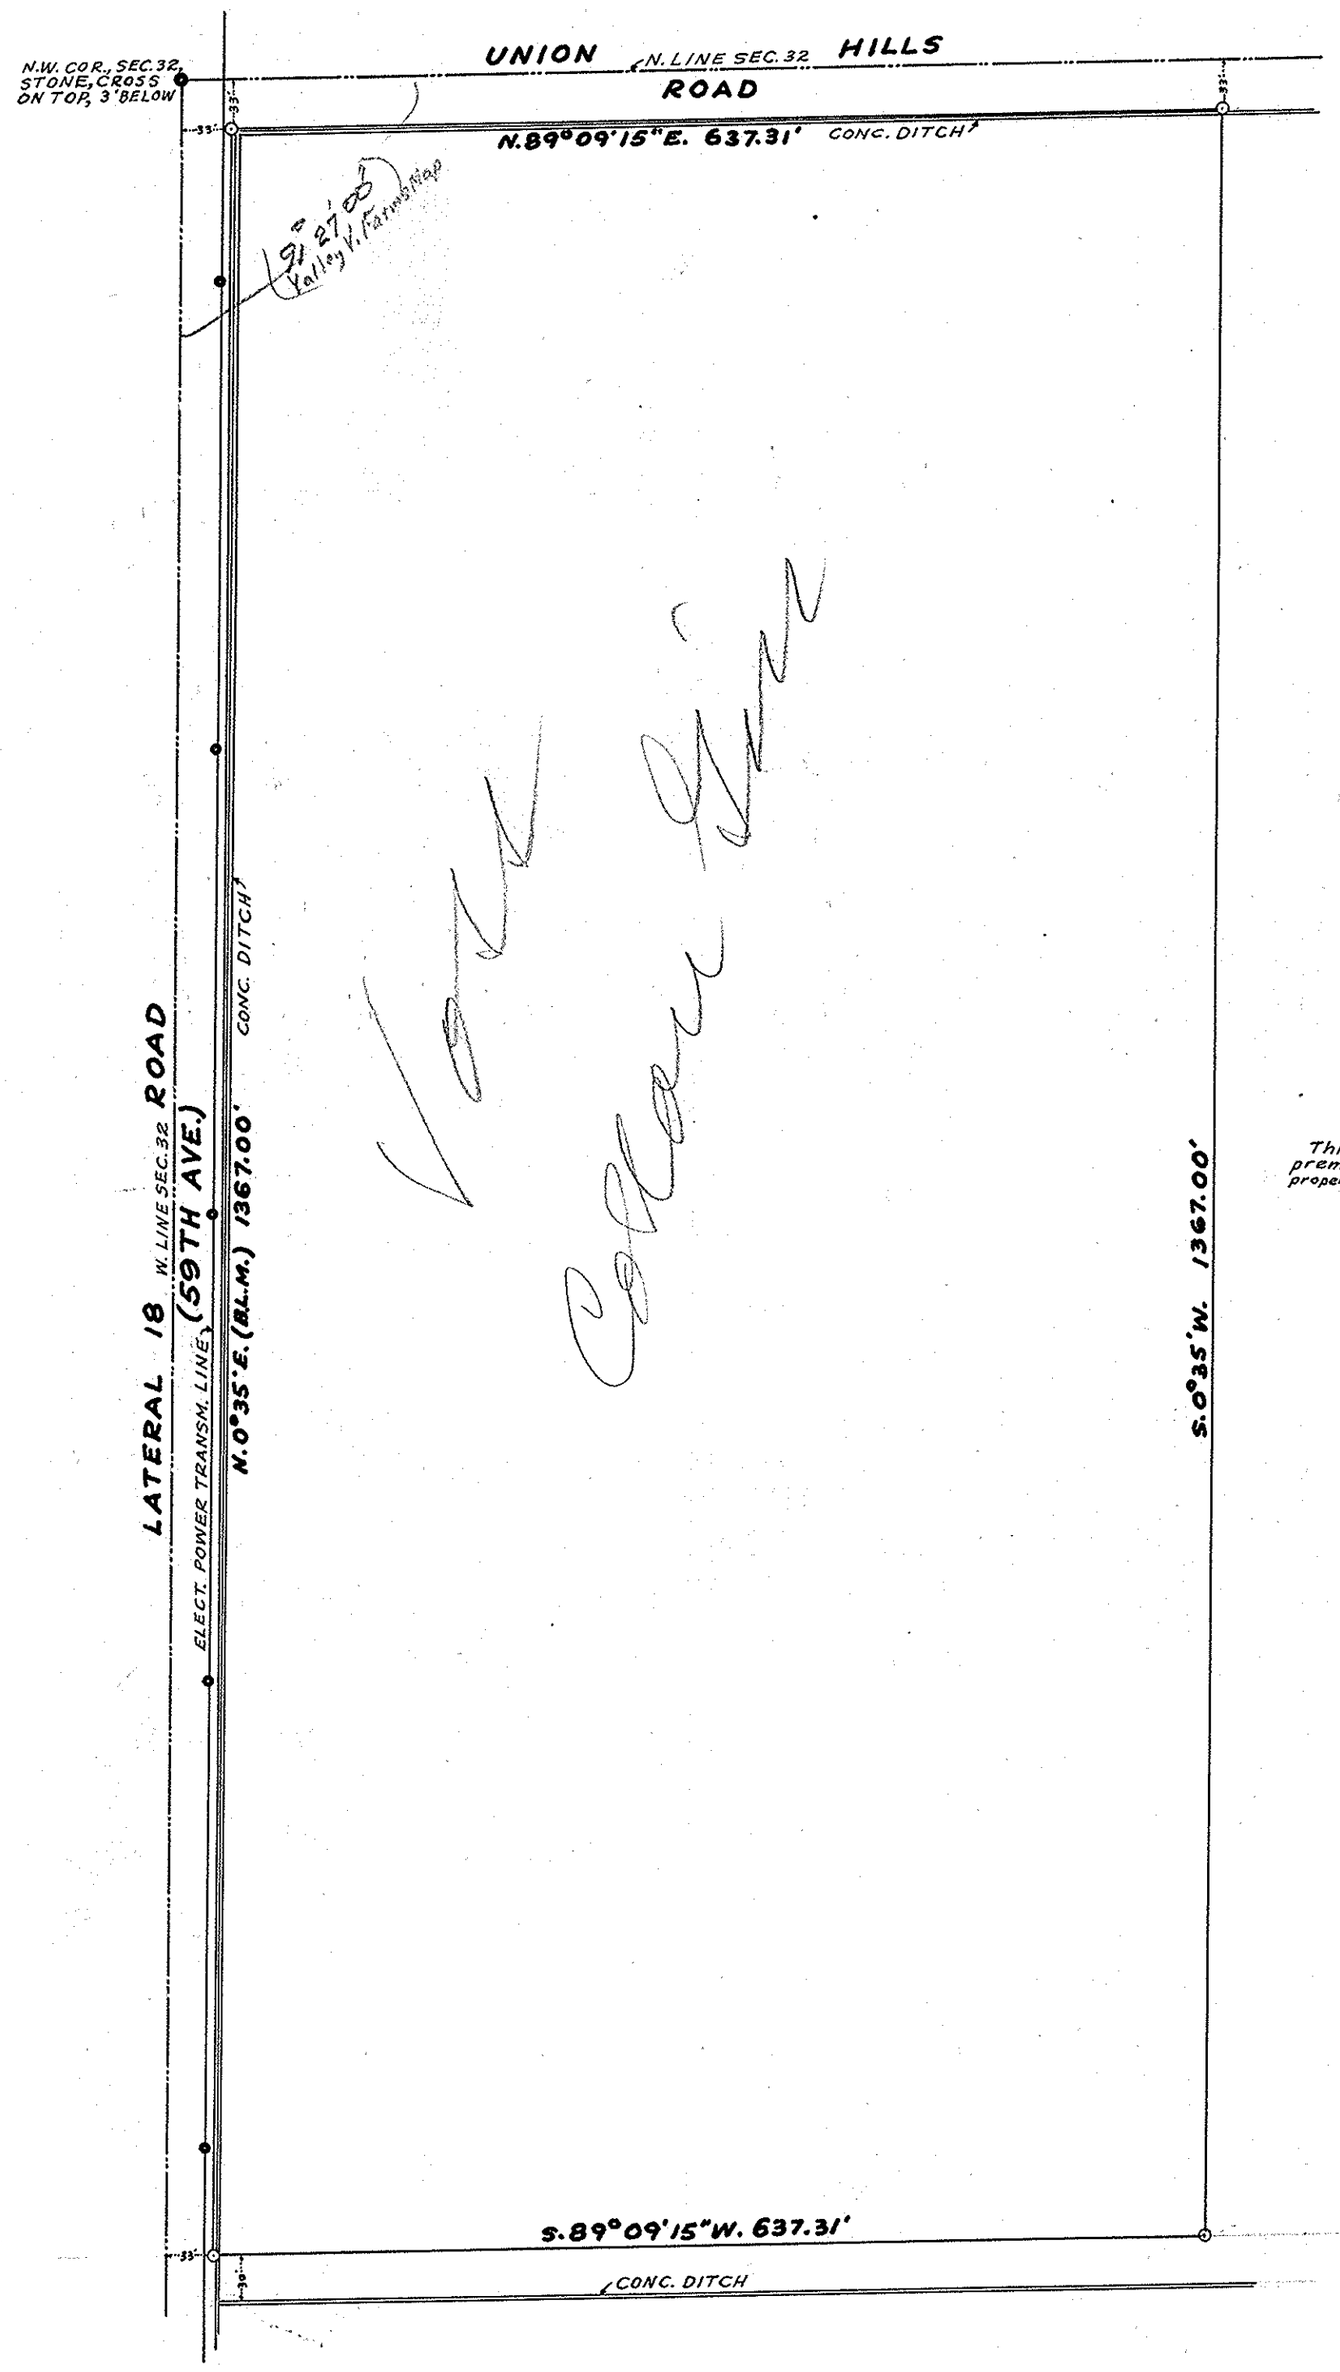

REGISTERED LAND SURVEYOR
CERTIFICATE EXPIRES
Wm. H. BARTLETT
DEC. 31, 1954
ARIZONA, U.S.A.

CERTIFICATE OF SURVEY

This is to certify that I have made a survey of the premises as shown by plat hereon and that I have marked property corners with iron-pipe stakes this 26th day of Marc

Wm. H. Bartlett

REGISTERED LAND

BARTLETT ENGINEERING CO.
31 S. FIRST AVE.,
PHOENIX, ARIZONA

32, 4N-2E
DIN #56276
APLS