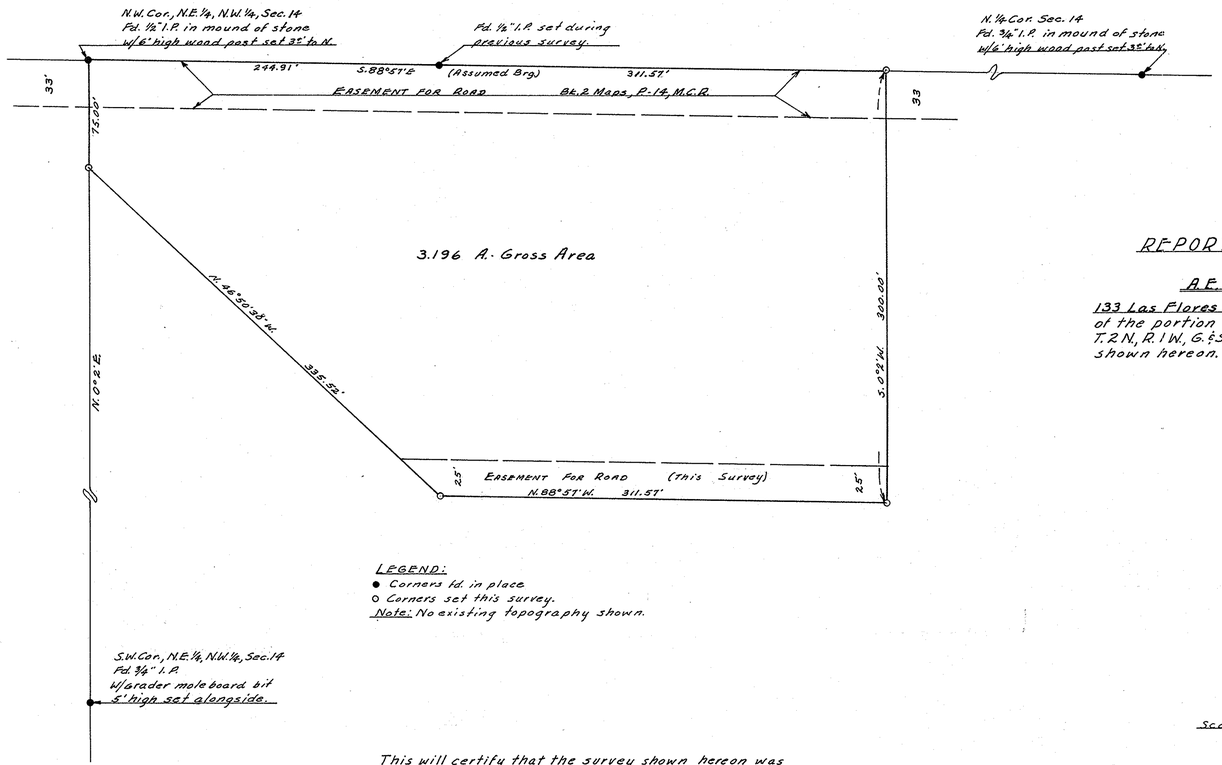

LEGEND:
● Corners fd. in place
○ Corners set this survey.
Note: No existing topography shown.

This will certify that the survey shown hereon was done by me on March 30th, 1964.

Eugene V. Shelley

REGISTERED LAND SURVEYOR
CERTIFICATE EXPIRES
EUGENE V. SHELLEY
DEC. 31, 1964
ARIZONA, U.S.A.

REPORT OF SURVEY
FOR
A.E. & META LUX,

133 Las Flores Dr., Goodyear, Arizona,
of the portion of the N.E. 1/4, N.W. 1/4, Sec. 14, T. 2 N., R. 1 W., G. & S.R.B. & M., Mar. Co., Arizona, shown hereon.

N

Scale, 1" = 50'

ARIZONA SURVEYING SERVICE

1114 N. 7th St., Phoenix, Arizona
Drawing No. L-64-346

DIN # 56290 1/1
APLS