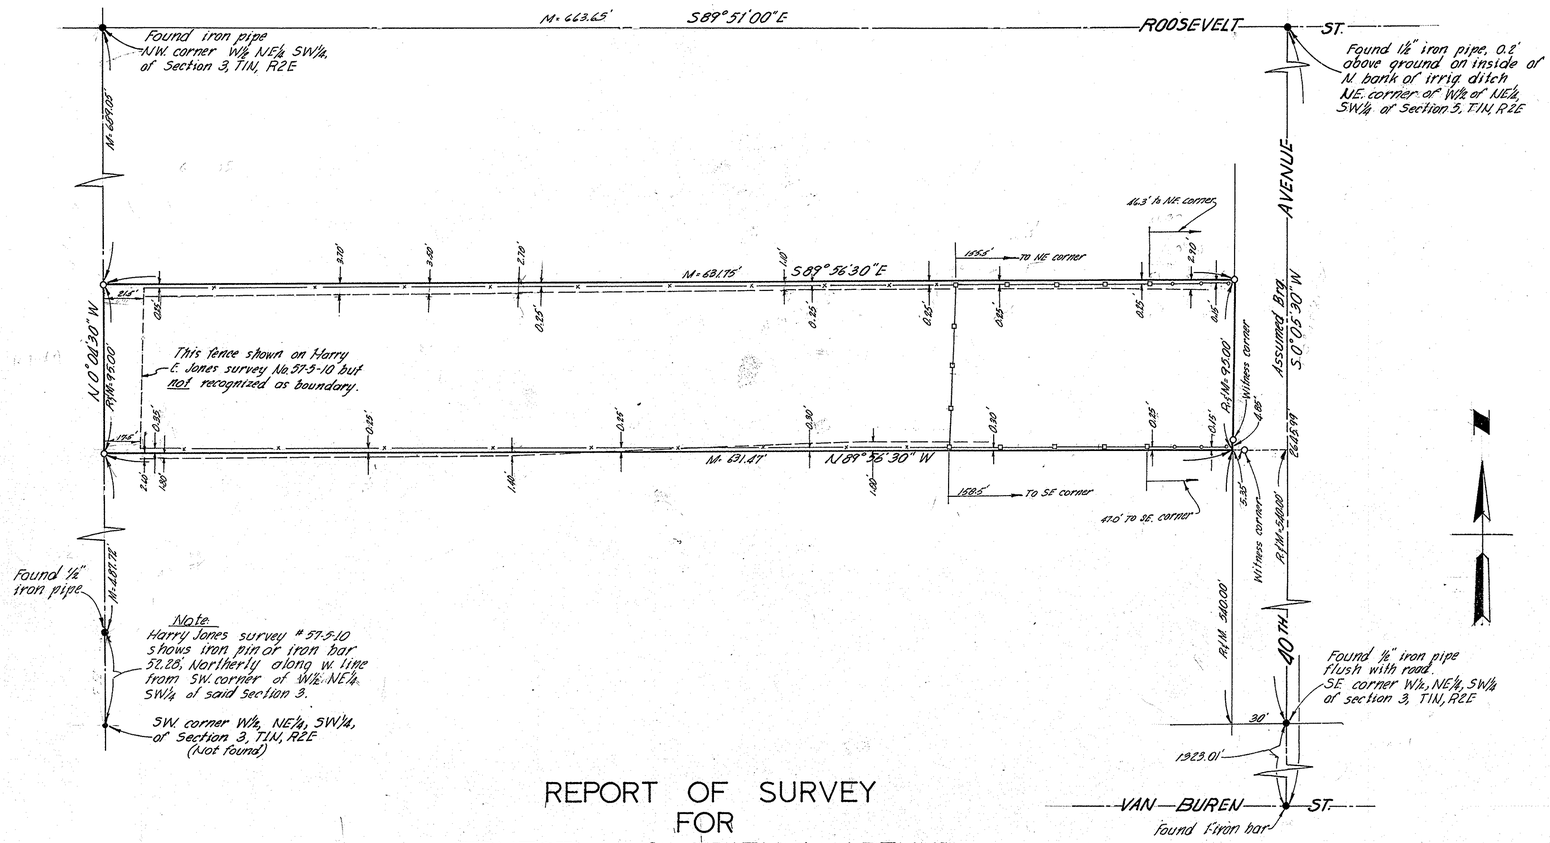

REPORT OF SURVEY
FOR
ERNEST N. & EDITH A. ARTHUR
802 N. 40th. Ave., Phoenix, Arizona
of

Beginning 30' west & 540' north of the S.E. corner of the W½, NE¼, SW¼ of section 3, T1N, R2E, G.&S.R.B.&M.; thence west 630' to the west line of said W½, NE¼ SW¼; thence north 95'; thence east 630' to the west line of 40th avenue; there south 95' to the P.O.B.

Scale: 1" = 40'

Drawn 12-23-64 - I.L. South

LEGEND

- o — set ½" pipe
- R — Data from Maricopa Co. Rec.
- M — Measured in field
- ----- Location old delapidated barb wire fence
- —x—x— Location new barb wire fence
- —o—o— New 3' chain link fence
- —□—□— New 5' chain link fence

This will certify that the survey shown was made by me on Aug. 25, Sept. 9 & 10 & Nov. 9 1964.

ARIZONA SURVEYING SERVICE
1114 N. 7th. St. Phoenix, Arizona

Drawing No. L-64-369

DIN # 56296 1/1
APLS