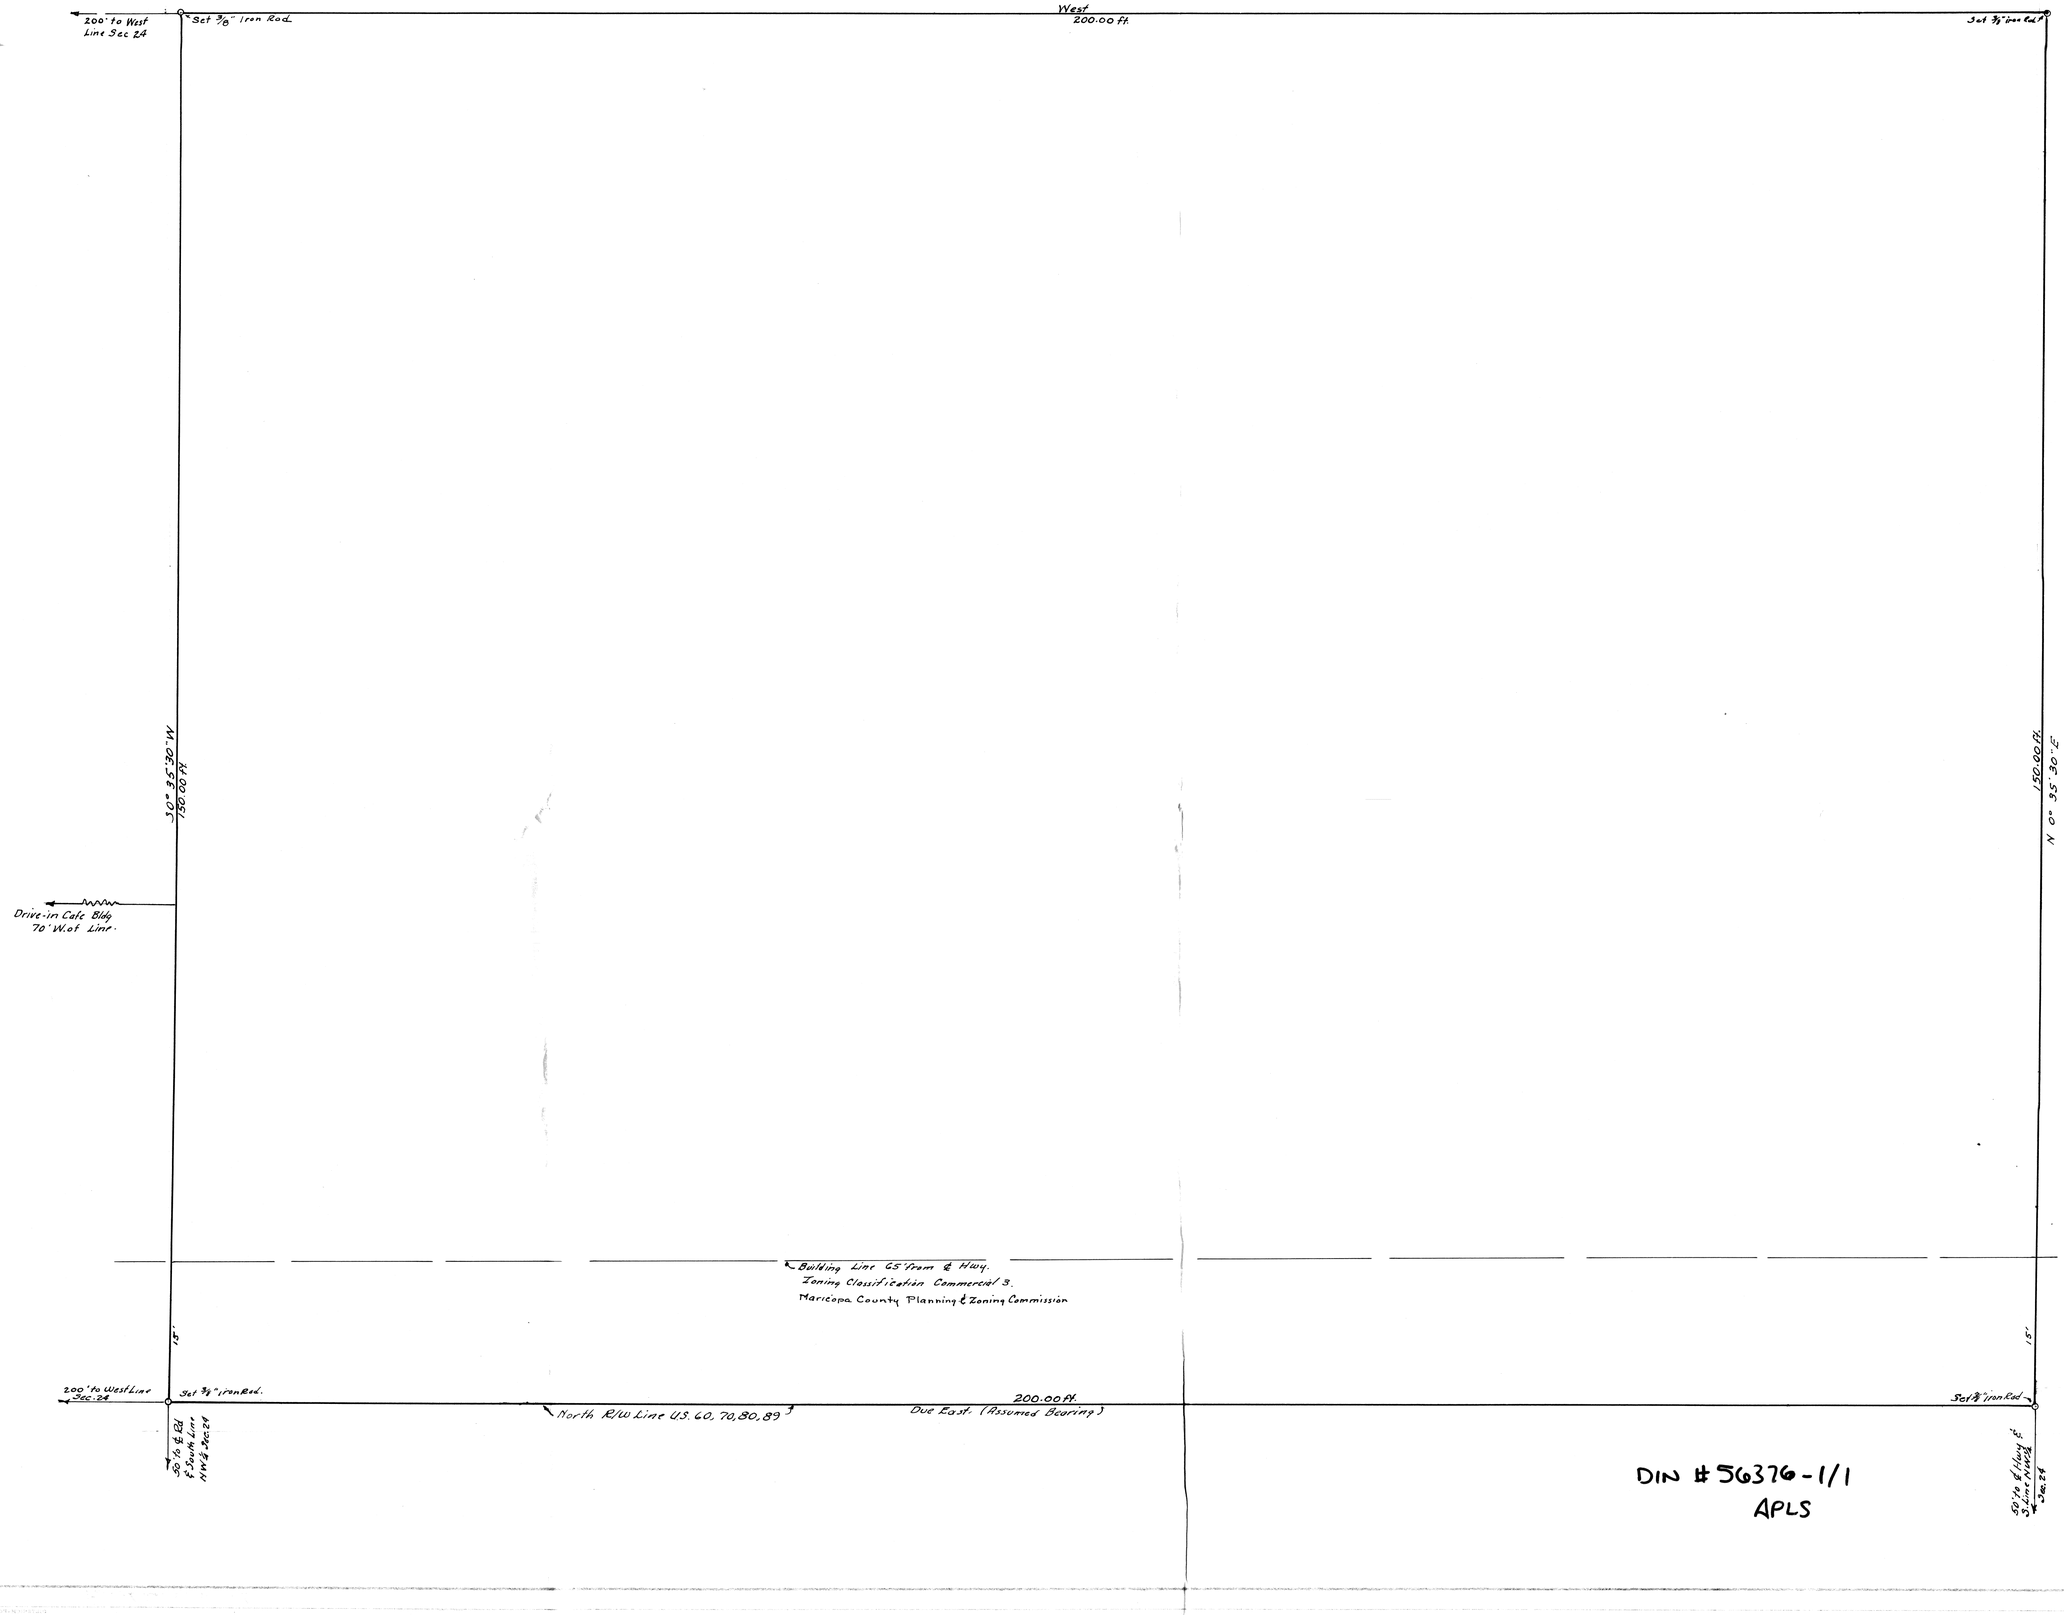

DIN # 56376-1/1
APLS

Scale 1/8 in = 1'-0"

REGISTERED HIGHWAY ENGINEER
CERTIFICATE EXPIRES
WILLIAM T. KEPLINGER
DEC. 31, 19__
ARIZONA, U.S.A.

Property Description

That part of the NW¼ Sec. 24, Twp 1 North Range 6 East, Gila and Salt River Base and Meridian described as follows:

From a point on the West line of said Sec. 24 which bears North 0°35'30" East (assumed Bearing) 50 ft. from the West ¼ Cor. go Due East along the North R/W Line of U.S. Hwy 60, 70, 80 & 89, and parallel to the South line of said NW¼ 200 feet to the point of Beginning;

Thence Continue Due East along said Right-of-Way Line 200 feet;

Thence North 0°35'30" East 150 ft.;

Thence Due West 200 ft. to a point 200 ft East of said West line Sec. 24; thence S 0° 35' 30" West 150 feet to said North Right-of-Way line and the Point of Beginning.

Notes:

No formal Subdivision - no Alleys or Easements.
No Physical Boundaries (Fences - Walls etc.)
No Encroachments - no Used Descrepancies.
No sidewalks or curbs. in area
Hwy. Pavt Bit. Rd. Mix 40' Wide, 30' Sof Pl.
No Trees. Hydrants Storm Sewers, Sanitary Sewers Buildings, Poles, physical improvements on lot.
No traffic Controls except Stop sign 200' West.
Power Transformer & Telephone Junction 185' West.

MARK	DATE	DESCRIPTION	APPROVED

LIST OF CHANGES

SHELL OIL COMPANY
LOS ANGELES DIVISION
ENGINEERING DEPT. LOS ANGELES

SCALE
DATE
DRAWN BY TR'D BY
CHECKED BY
CHECK APPR.
APPROVED
Y.