31, 3N-1E

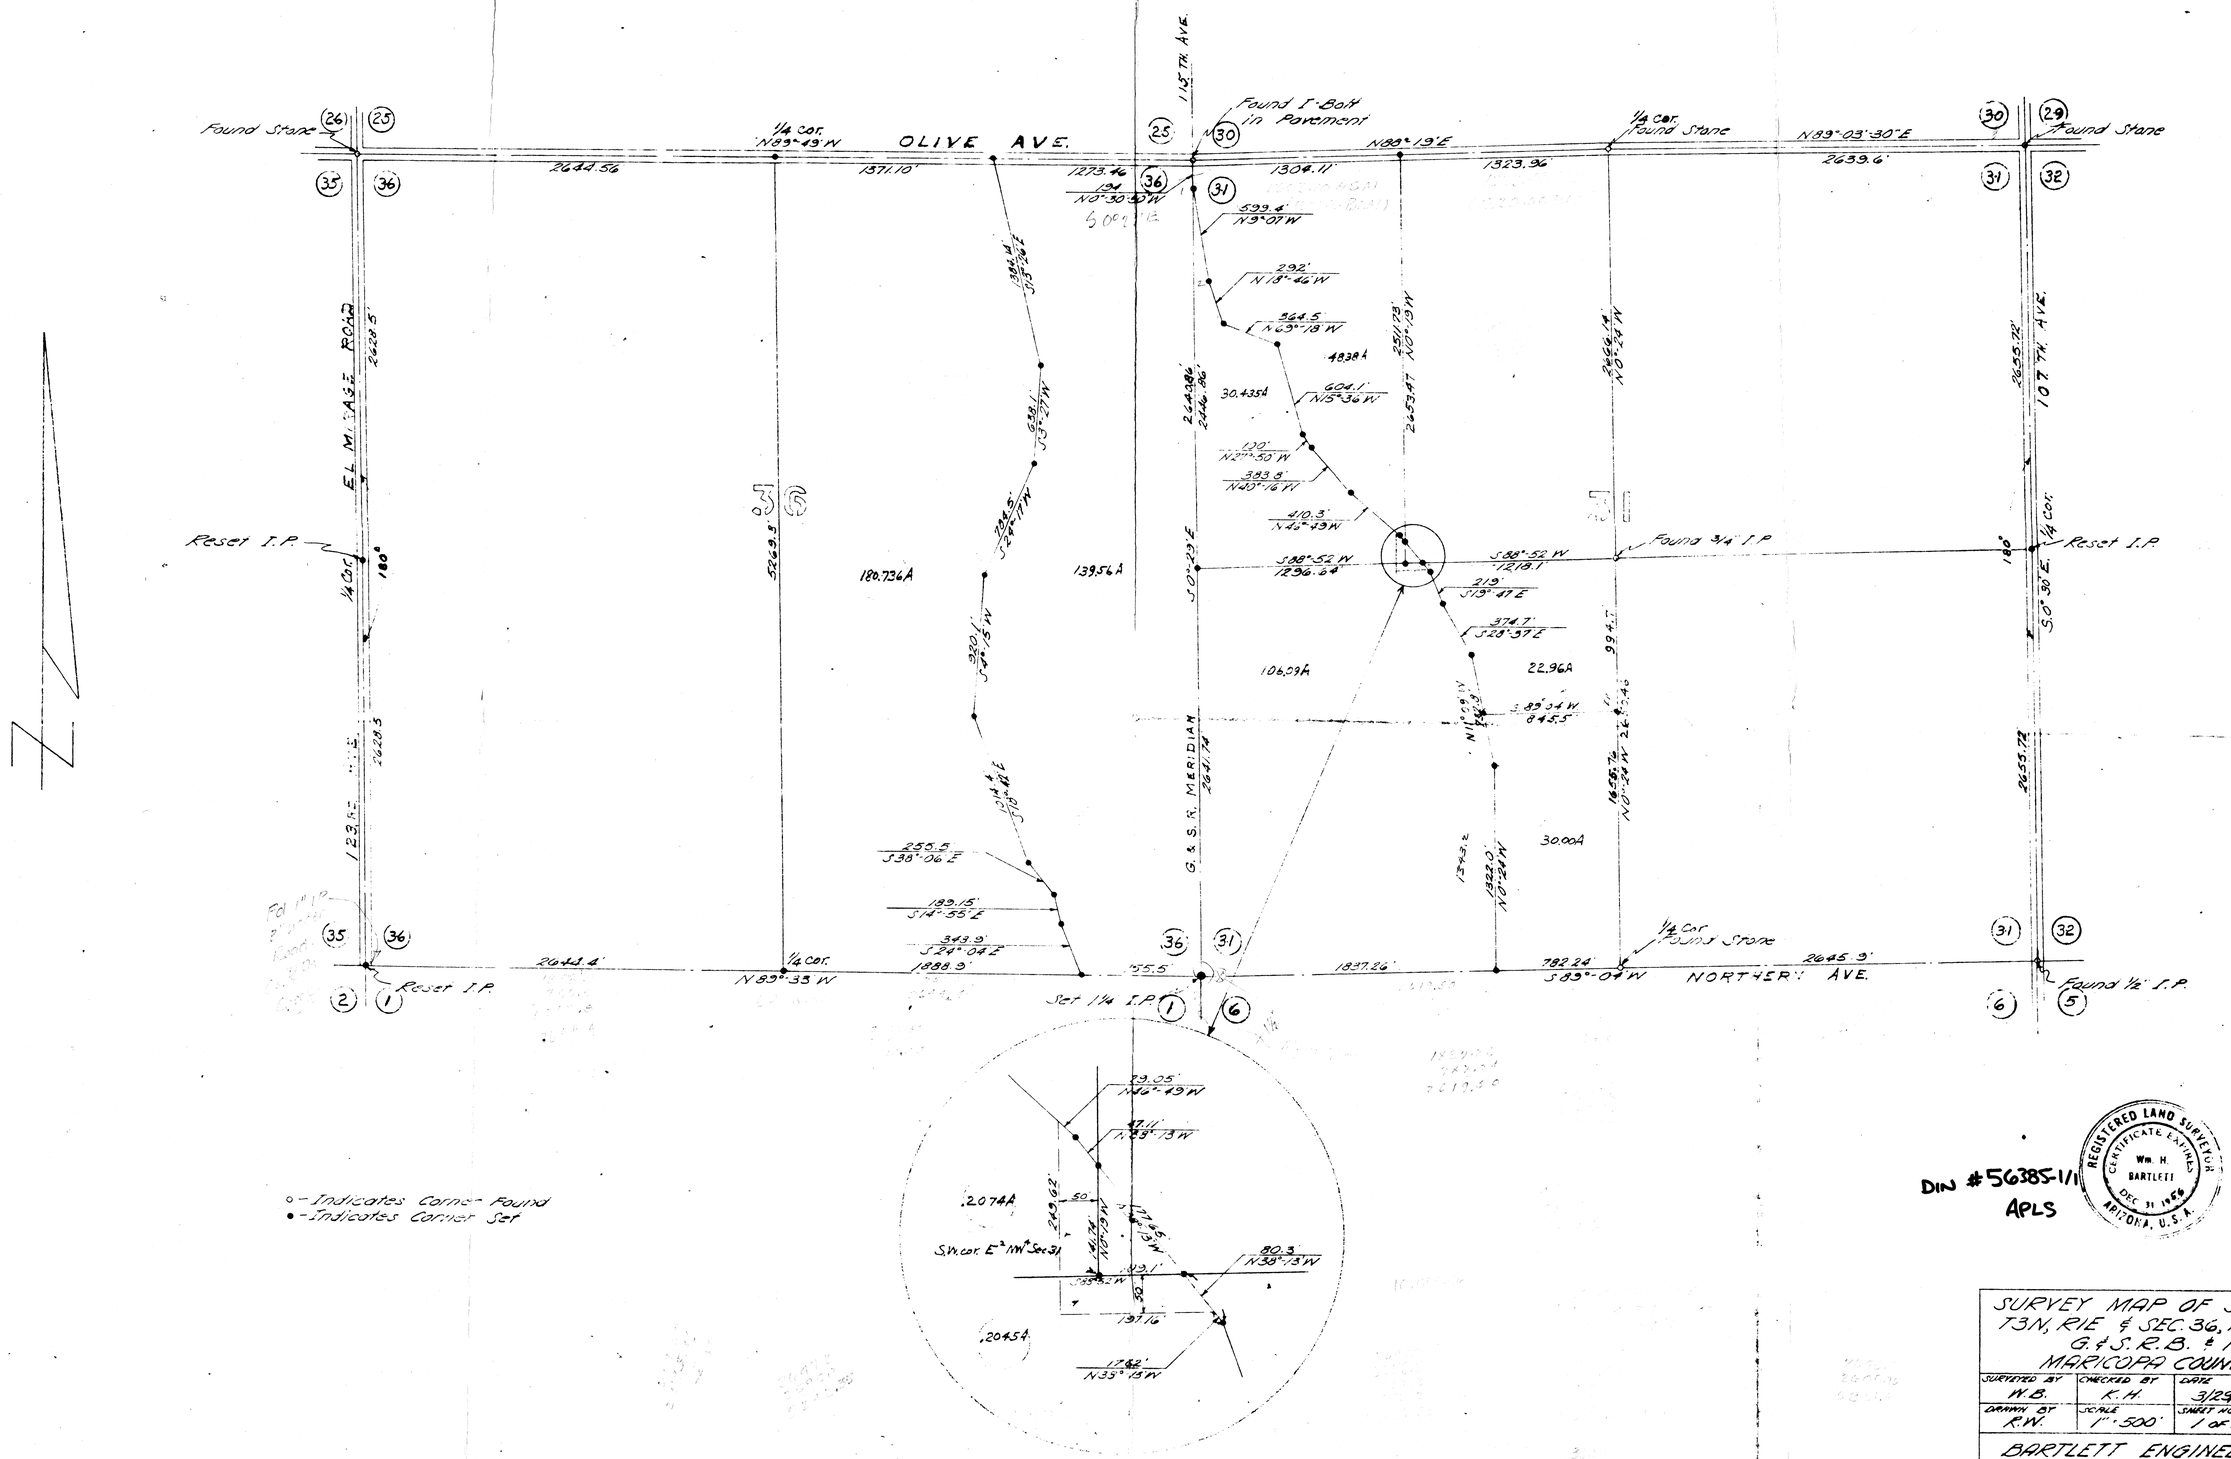

DIN #56385-1/1
APLS

REGISTERED LAND SURVEYOR
CERTIFICATE EXPIRES
Wm. H. BARTLETT
DEC. 31 1956
ARIZONA, U.S.A.

SURVEY MAP OF SEC. 31, T3N, R1E & SEC. 36, T3N, R1W, G. & S. R. B. & M.
MARICOPA COUNTY, ARIZ.

SURVEYED BY	CHECKED BY	DATE	JOB NO.
W.B.	K.H.	3/29/56	1150
DRAWN BY	SCALE	SHEET NO.	DR. NO.
R.W.	1" = 500'	1 of 1	955

BARTLETT ENGINEERING CO.
SURVEYING & ENGINEERING
Phoenix, Arizona