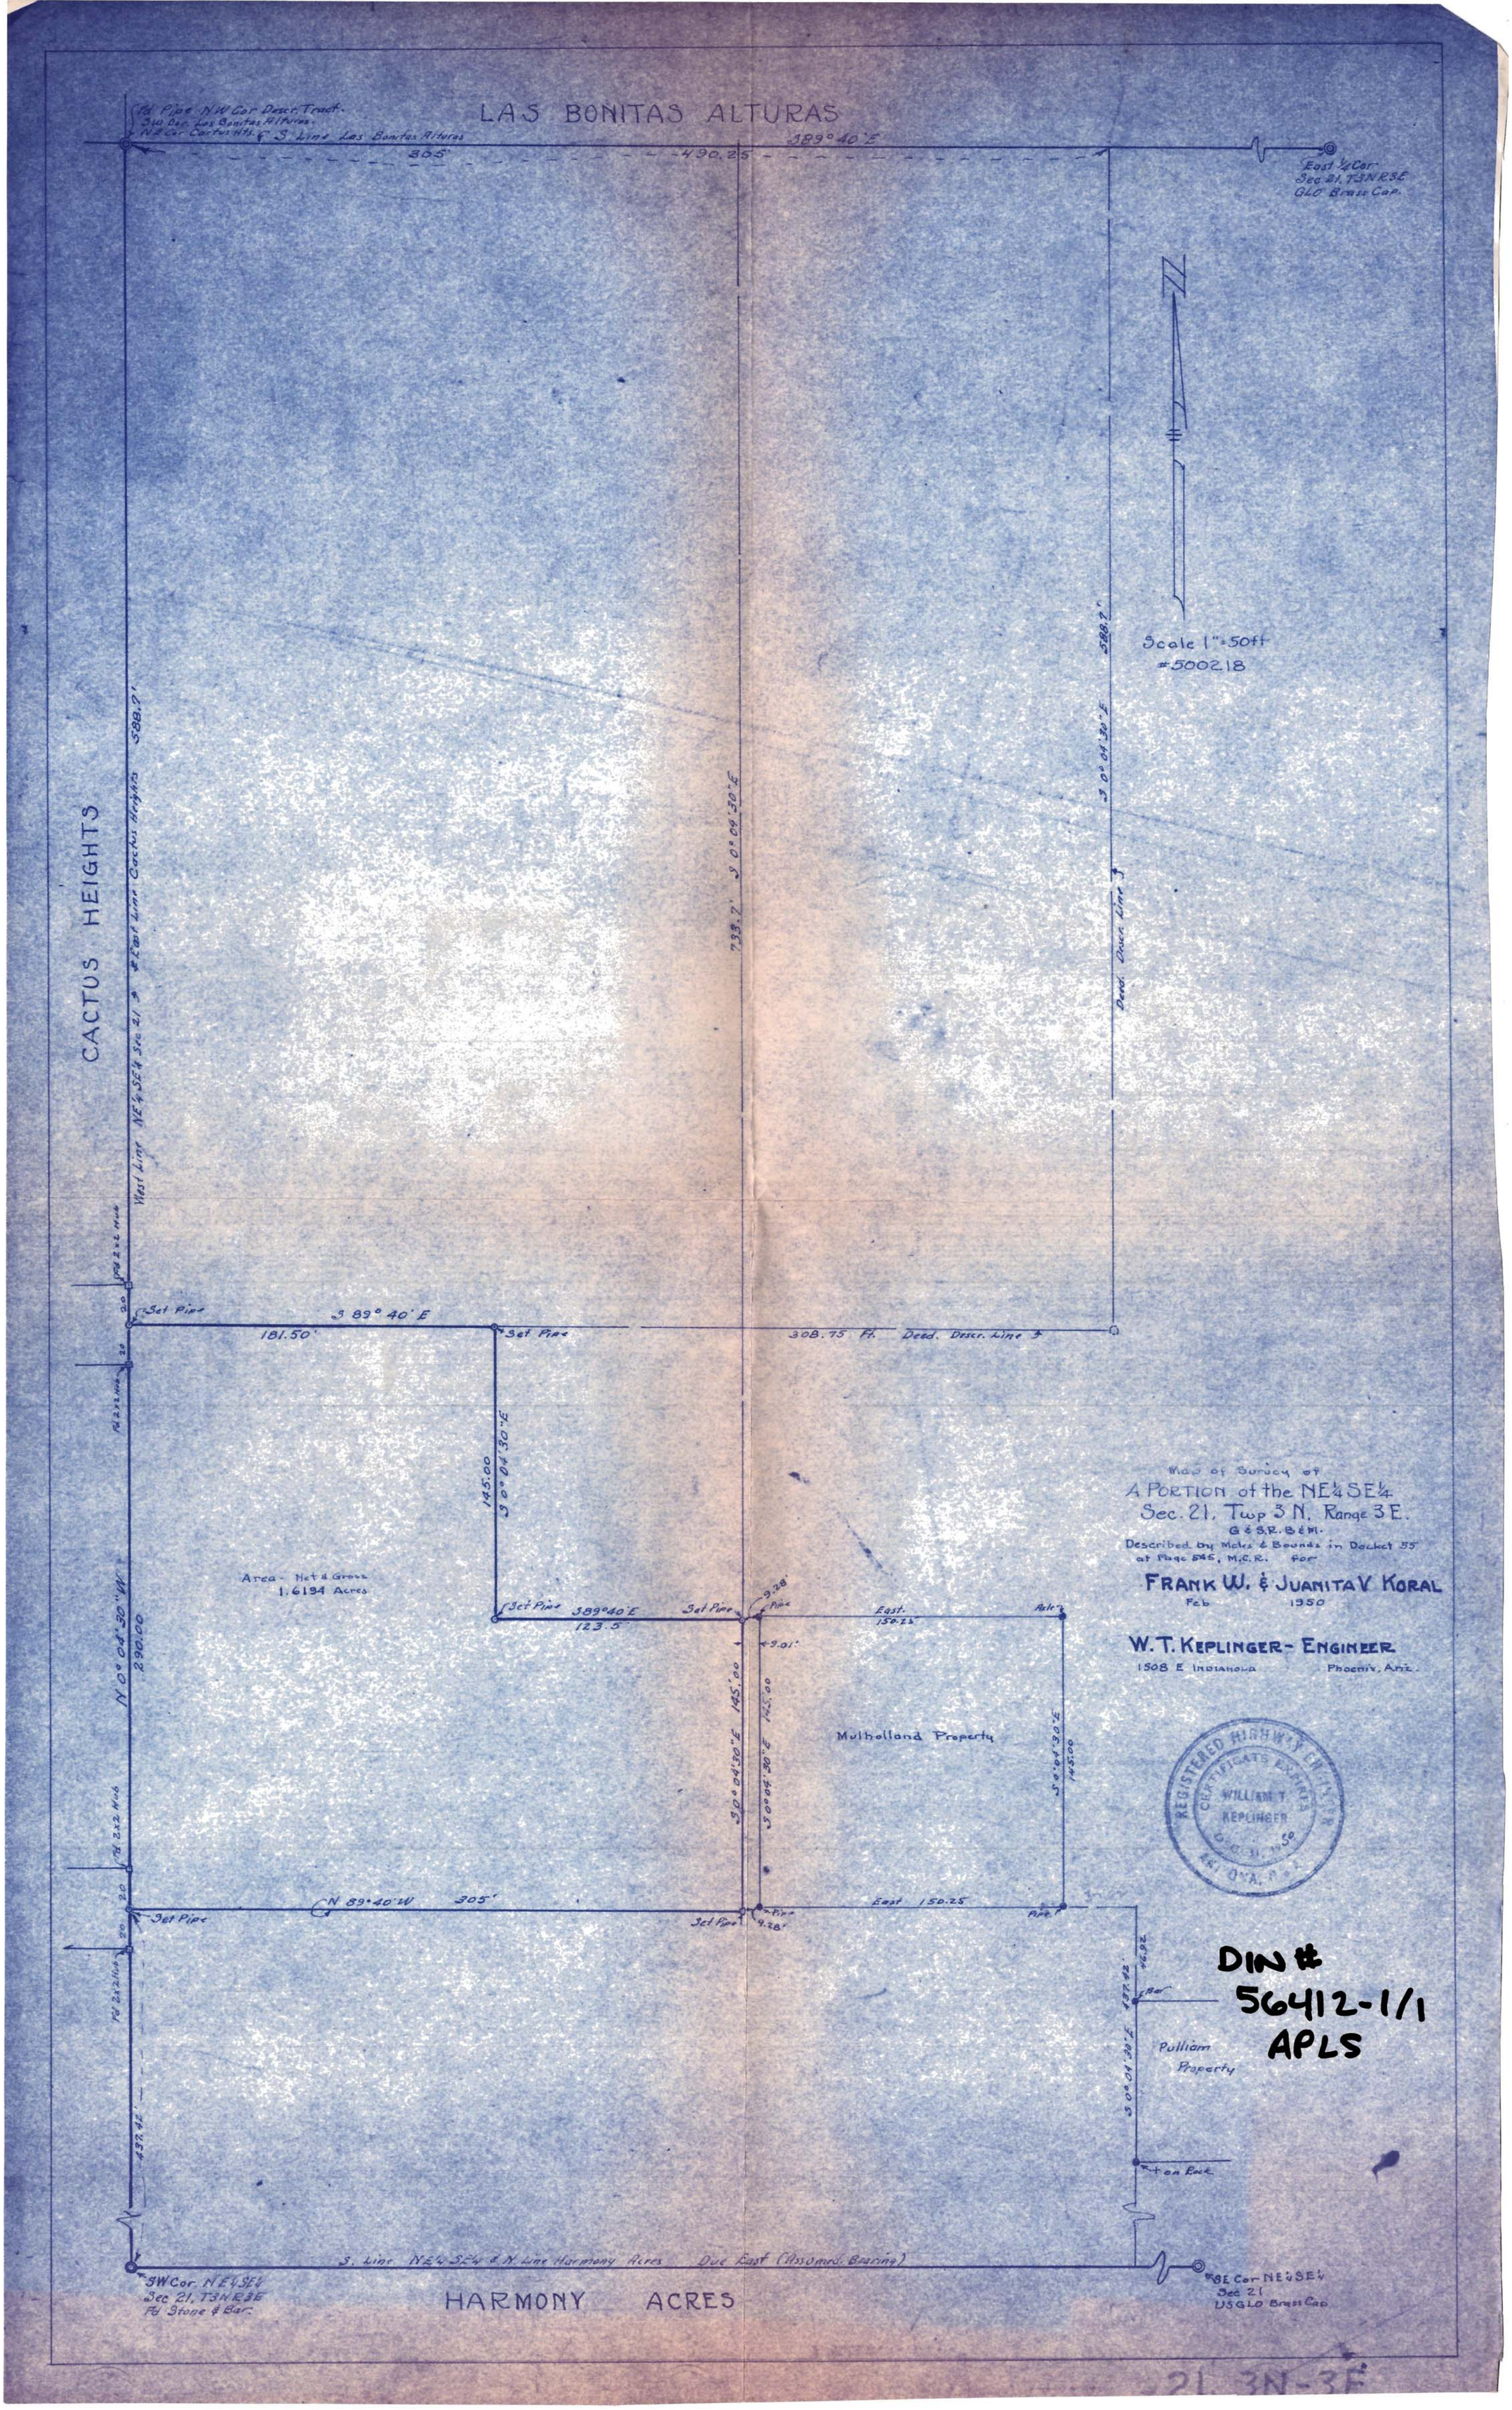
LAS BONITAS ALTURAS
Fd Pipe NW Cor Descr. Tract.
S.W. Cor. Las Bonitas Alturas.
N.E. Cor Cactus Hts. & S. Line Las Bonitas Alturas
S 89° 40' E
305'
490.25
East ¼ Cor
Sec 21, T3N R3E
GLO Brass Cap.
Scale 1" = 50ft
#500218
CACTUS HEIGHTS
West Line NE¼ SE¼ Sec 21 & East Line Cactus Heights 588.7'
588.7'
S 0° 04' 30" E
Decd. Descr. Line 3
733.7' S 0° 04' 30" E
Set Pipe
S 89° 40' E
181.50'
Set Pipe
308.75 Ft. Deed. Descr. Line 3
145.00
S 0° 04' 30" E
Area - Net & Gross
1.6194 Acres
N 0° 04' 30" W
290.00
Set Pipe
S 89° 40' E
123.5
Set Pipe
9.28
Pipe
East.
150.25
Acle
9.01'
S 0° 04' 30" E 145.00
Mulholland Property
N 89° 40' W
305'
Set Pipe
Set Pipe
Pipe
9.28'
East 150.25
Pipe
437.42'
Bar
Pulliam Property
on Rock
S. Line NE¼ SE¼ & N. Line Harmony Acres Due East (Assumed Bearing)
SW Cor. NE¼ SE¼
Sec 21, T3N R3E
Fd Stone & Bar.
HARMONY ACRES
SE Cor NE¼ SE¼
Sec 21
USGLO Brass Cap
Map of Survey of
A PORTION of the NE¼ SE¼
Sec. 21, Twp 3 N, Range 3 E.
G & S.R. B & M.
Described by Meks & Bounds in Docket 55
at Page 545, M.C.R. for
FRANK W. & JUANITA V. KORAL
Feb 1950
W. T. KEPLINGER - ENGINEER
1508 E. Indianola Phoenix, Ariz.
REGISTERED HIGHWAY ENGINEER
CERTIFICATE EXPIRES
WILLIAM T. KEPLINGER
ARIZONA
DIN #
56412-1/1
APLS
21, 3N-3E