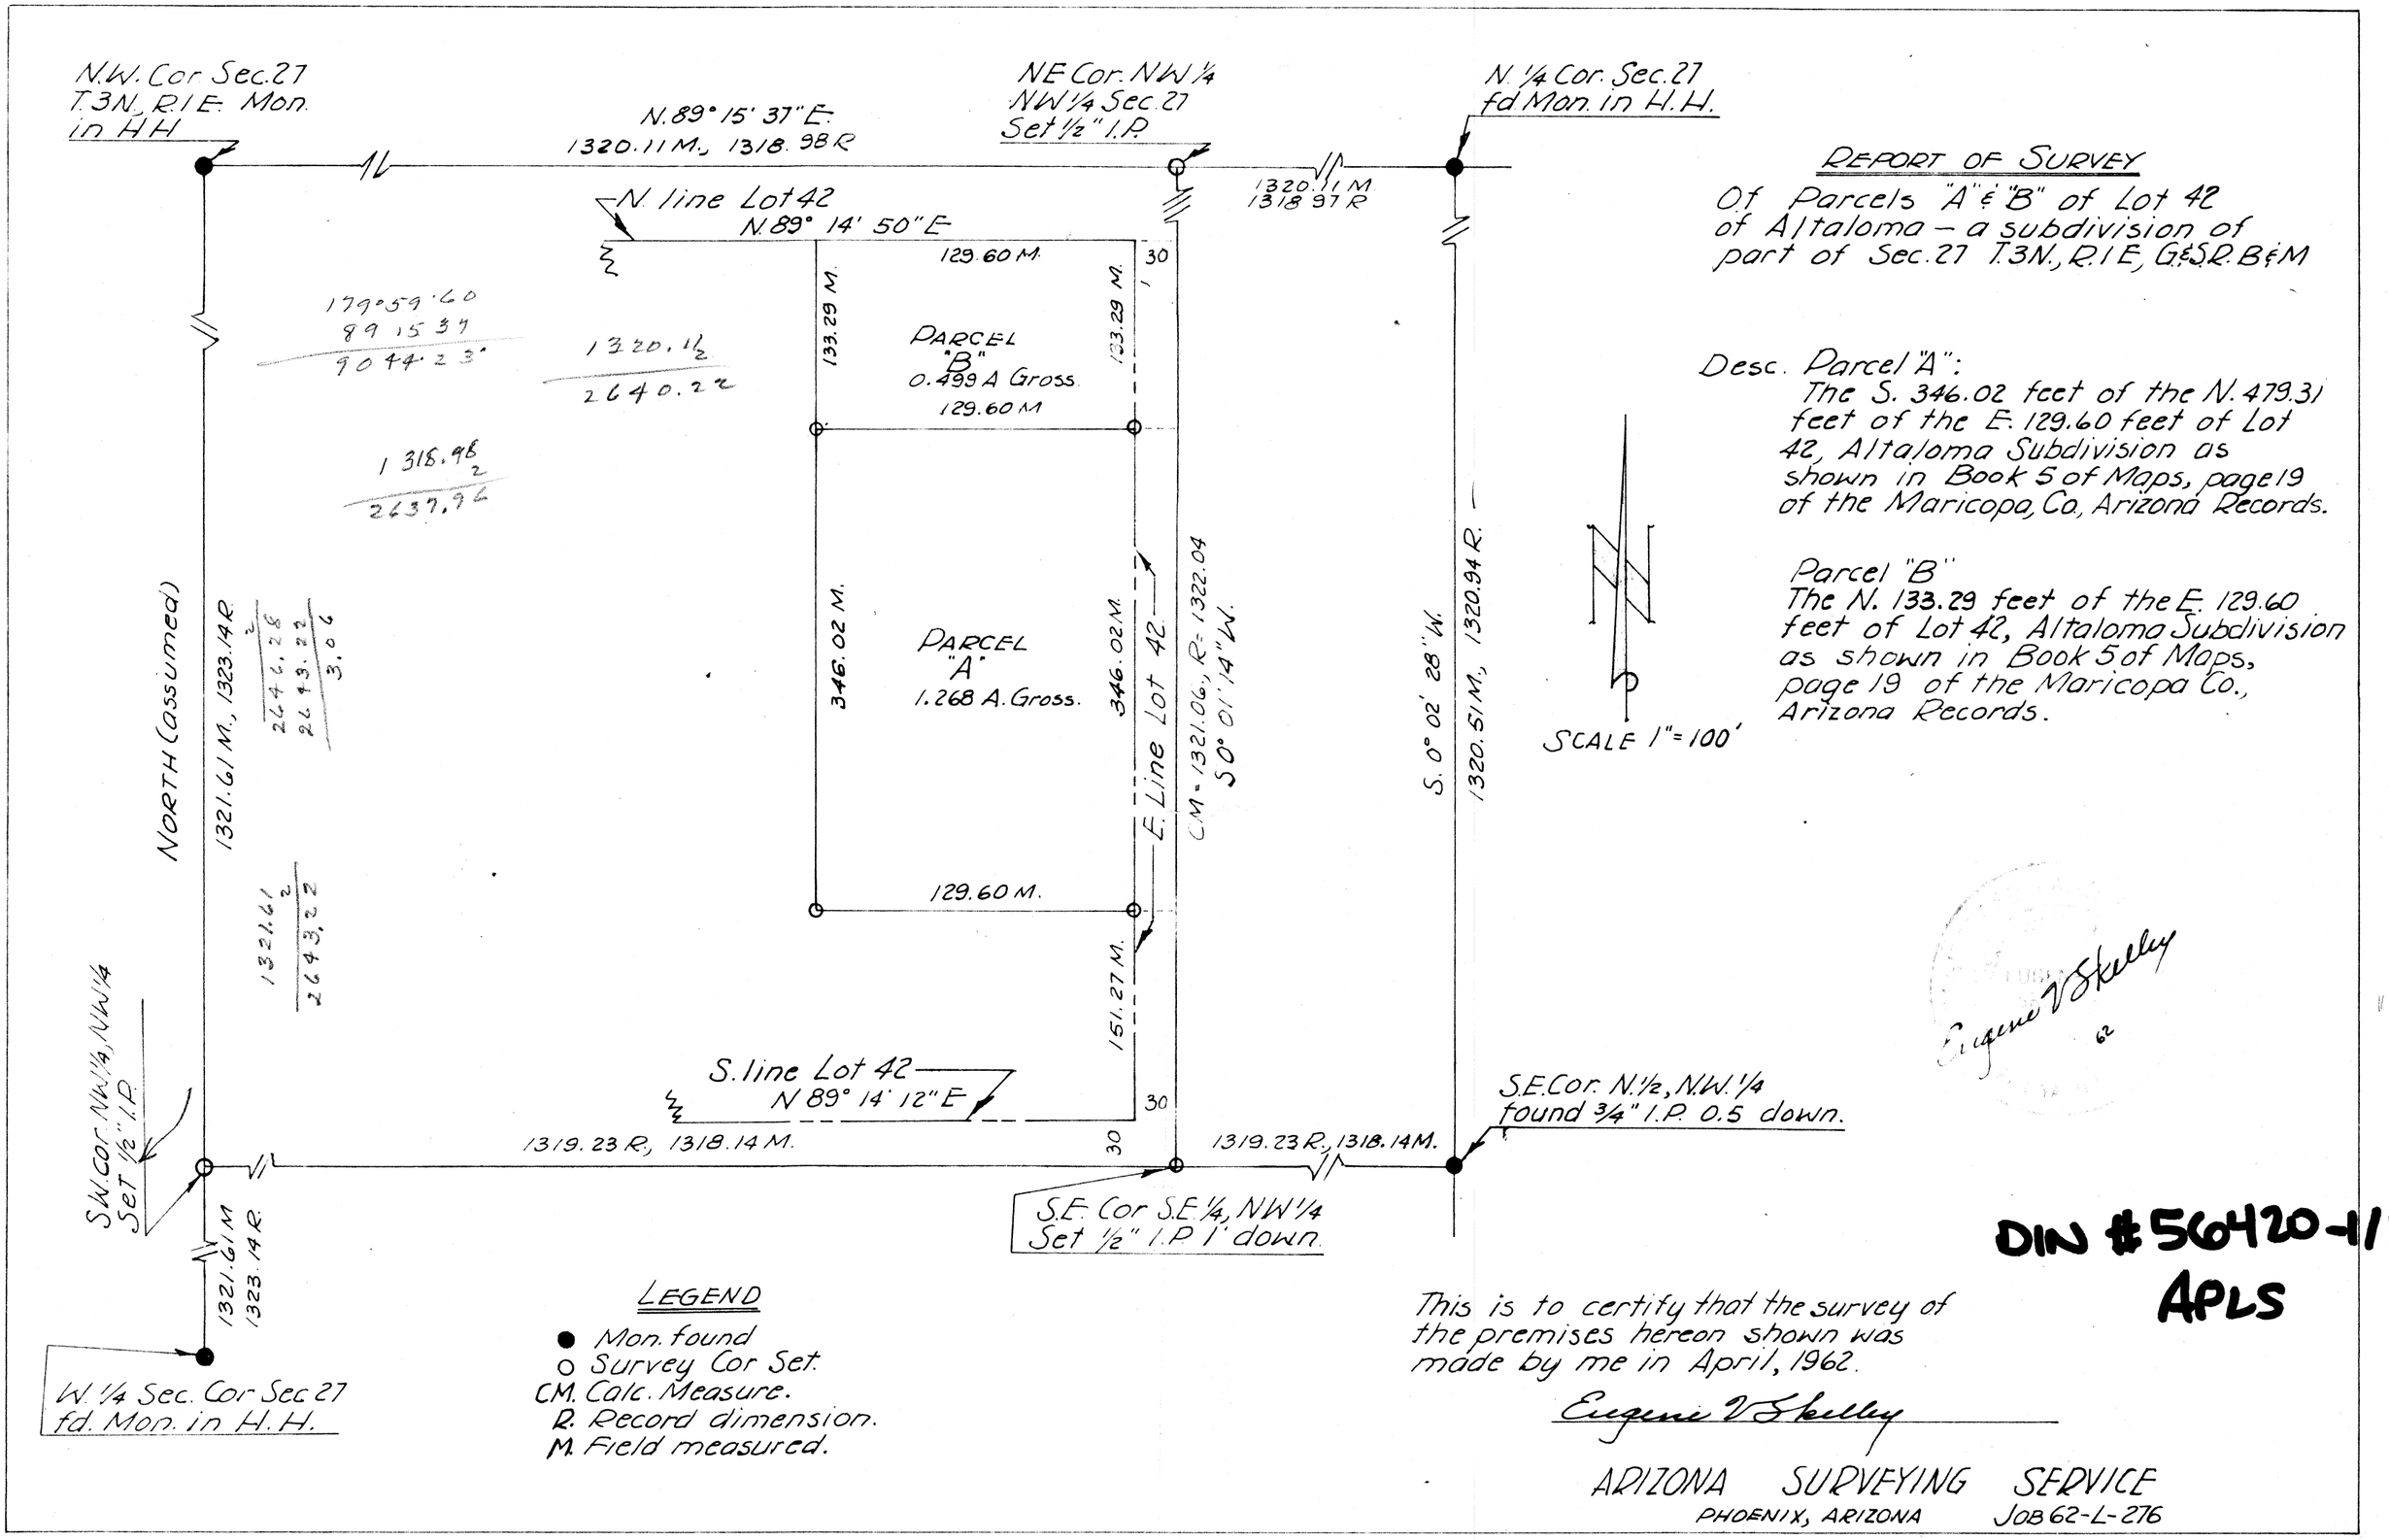

REPORT OF SURVEY

Of Parcels "A" & "B" of Lot 42 of Altaloma – a subdivision of part of Sec. 27 T.3N., R.1E, G&S.R.B&M

Desc. Parcel "A":
The S. 346.02 feet of the N. 479.31 feet of the E. 129.60 feet of Lot 42, Altaloma Subdivision as shown in Book 5 of Maps, page 19 of the Maricopa Co, Arizona Records.

Parcel "B"
The N. 133.29 feet of the E. 129.60 feet of Lot 42, Altaloma Subdivision as shown in Book 5 of Maps, page 19 of the Maricopa Co., Arizona Records.

LEGEND

- ● Mon. found
- ○ Survey Cor Set.
- CM. Calc. Measure.
- R. Record dimension.
- M. Field measured.

This is to certify that the survey of the premises hereon shown was made by me in April, 1962.

Eugene V Skelley

ARIZONA SURVEYING SERVICE
PHOENIX, ARIZONA JOB 62-L-276

DIN #560420-1/1
APLS