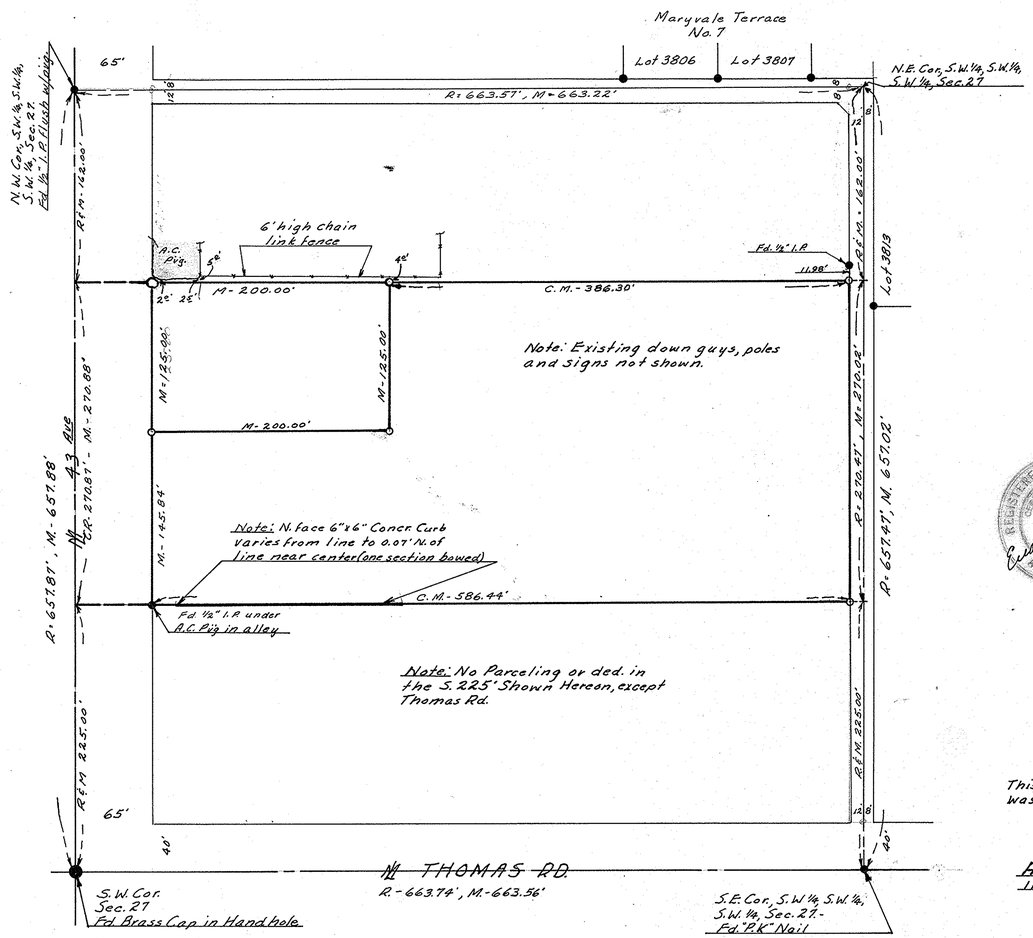

REPORT OF SURVEY
FOR
MR. DON McMANN
4221 E. PALO VERDE DRIVE,
PHOENIX ARIZONA
OF THE
S.W. 1/4, S.W. 1/4, S.W. 1/4, SEC. 27, T.2N, R.2E., G.&S.R.B.&M., MARICOPA COUNTY, ARIZONA, EXCEPT THE N. 162.00' & THE SOUTH 225.00' THEREOF; INCLUDING THE SOUTH 125.00' OF THE NORTH 287.00' OF THE WEST 265.00'; EXCEPT THE WEST 65.00' THEREOF.

REGISTERED LAND SURVEYOR CERTIFICATE NO. EUGENE V. SHELLEY DEC. 31, 1964 ARIZONA, U.S.A.

Eugene V. Shelley

N

Scale 1" = 60'

LEGEND:
O = 1/2" Iron pipe set.
R = Distances from Mar. Co. Rec.
M = Field measurements.
C.R. = Calculated from M.C.R.
C.M = Calculated from M.

This will certify that the survey shown hereon was made by me during the month of August, 1964.

Eugene V. Shelley

ARIZONA SURVEYING SERVICE
1114 N. 7th St. PHOENIX ARIZONA
Drawing No. L-64-373

DIN # 50431-1/1
APLS