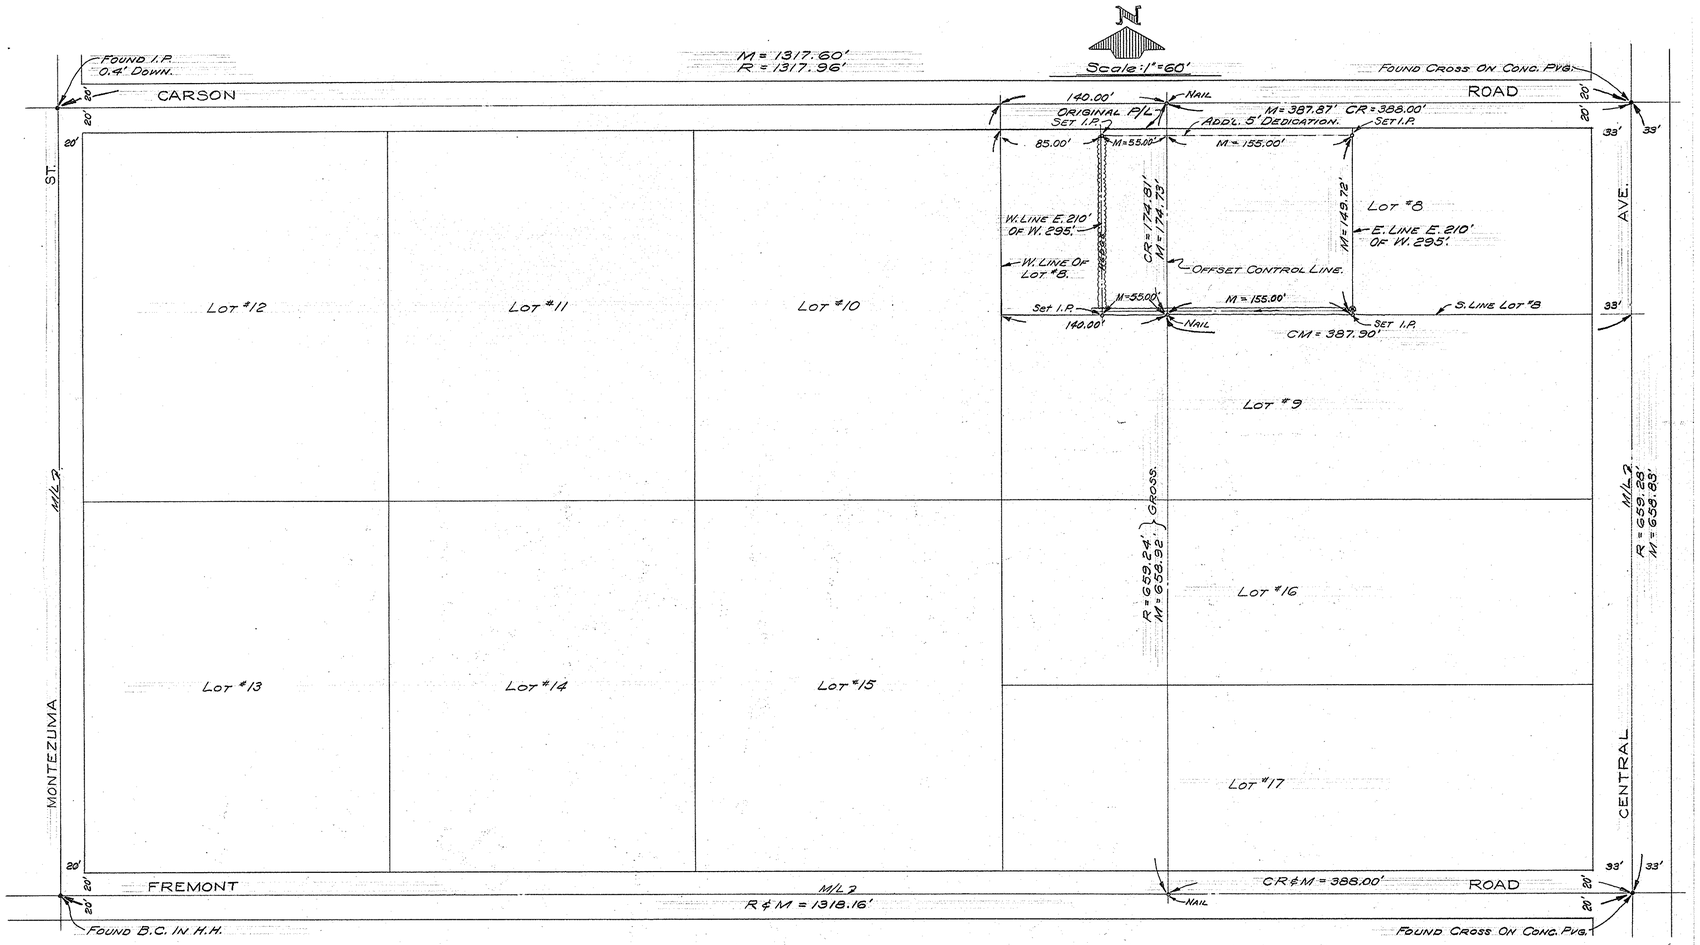

LEGEND

O	½" I.P. Set.
R	Data from Bk. 14, P.19, M.C.R.
M	Field Measurement.
CR	Calculated from R.
CM	Calculated from M.
OLEANDER	Oleander Hedge 12' high x 6' wide.
	Irrigation Ditch.
⊗	12" Alfalfa Valve.

REPORT OF SURVEY
FOR

Mr. Walter Schwer, 8601 S. 16th Pl., Phoenix, Arizona, of the E. 210.00' of the W. 295.00' of Lot 8, Roosevelt Place, according to Bk. 14 of Maps, Page 19, M.C.R., Maricopa Co., Arizona.

CERTIFICATION

This will certify that the survey of the premises shown hereon was made by me on Aug. 21, 1964.

Eugene V. Shelly R.L.S.

REGISTERED LAND SURVEYOR
CERTIFICATE EXPIRES
EUGENE V. SHELLY
DEC. 31, 1965
ARIZONA, U.S.A.

DIN # 56432 - 1/1
APLS

ARIZONA SURVEYING SERVICE
1114 N. 7th St., Phoenix, Arizona.
Dwg. L-64-379