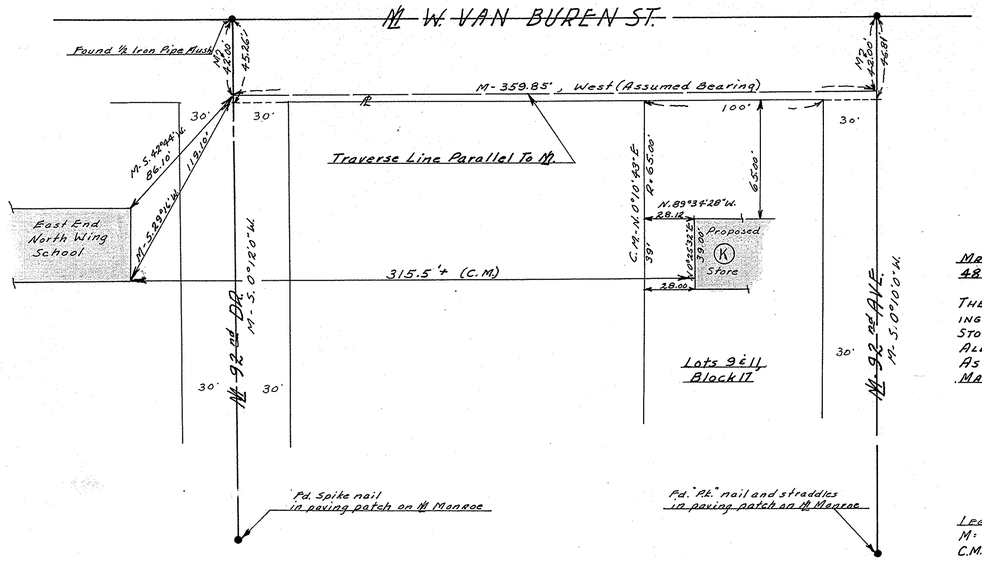

This will certify that the field data shown hereon was taken by me on August 17th, 1964

Eugene V. Shelley, L.S.

REGISTERED LAND SURVEYOR
CERTIFICATE EXPIRES
EUGENE V. SHELLEY
DEC. 31, 1964
ARIZONA, U.S.A.

1114 N. 7th St., Phoenix, Arizona
Drawing No. L-64-383

N

Scale 1" = 40'

REPORT OF SURVEY

FOR

Mr. IRVING SHUMAN & Mr. A.J. PELLIGRINI
4800 North Central Ave., Phoenix, Arizona

OF

The Distance Between Closest Points Of An Existing School Situated In Block 25 And A Proposed Ⓚ Store Location, As Instructed, On Lots 9 & 11, Block 17,— All Being Situated In The TOWNSITE OF TOLLESON, As Recorded In Book Of Maps 5, Page 49, M.C.R., Maricopa County, Arizona.

Legend:
M: Measured in the field.
C.M.: Calculated from field M.

Note:
All distances other than "M" & C.M. are taken, or calculated from, M.C.R. or instructions as to the location of the proposed building.

ARIZONA SURVEYING SERVICE

DIN # SC433 - 1/1
APLS