REPORT OF SURVEY

FOR

SOUTHWEST SALT COMPANY

P.O. Box 1237, Litchfield Park, Arizona

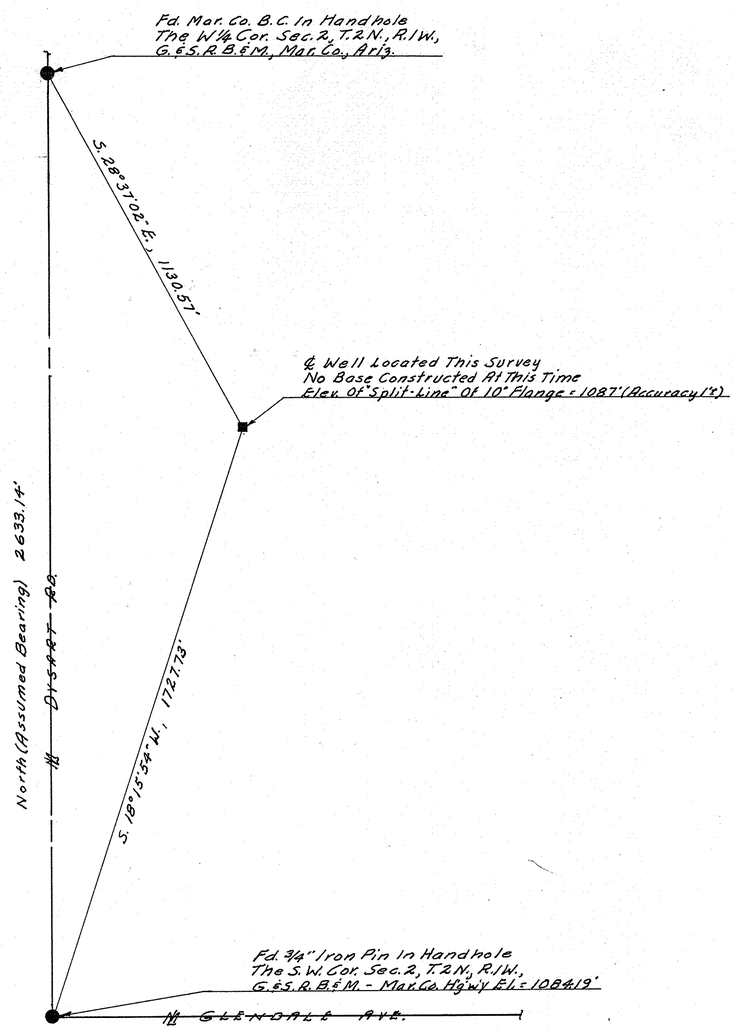

Showing the location of a well situated in the W.½, S.W.¼, Sec. 2, T.2N., R.1W., G. & S.R.B. & M., with the S.W. Cor. of the above said Sec. 2 bearing S.18°15'54"W., 1727.73 feet and the W.¼ Cor. of the above said Sec. 2 bearing N.28°37'02"W., 1130.57 feet from the center of the above said well. The basis of the herein recited bearings being North (Assumed Bearing), 2633.14 feet from the S.W. Cor. Sec 2 to the W.¼ Cor. of said Sec. 2.

Scale: 1" = 200'

N

LEGEND

- ◉ = Monument Found
- ● = Iron Pipe or Iron Bar Found
- ○ = 1/2" I.D. Iron Pipe Tagged L.S. 1681 Set This Survey
- R = Data From Maricopa County Records
- CR = Calculated From R
- M = Measured in Field
- CM = Calculated From M
- = Wire or Wood Fence
- = Chain Link Fence
- = Block or Stone Wall

CERTIFICATION: This will certify that the survey shown hereon was done under my supervision during the month of **February, 1971.**

REGISTERED LAND SURVEYOR
CERTIFICATE NO. 1681
SKELLEY
Date Signed Feb 10, 71
ARIZONA, U.S.A.

ARIZONA SURVEYING SERVICE
5704 N. 27th AVENUE, PHOENIX, ARIZONA
Drawing No. L-71 — **1629**, Phone: 277-3904

DIN # 56435-1/1
APLS