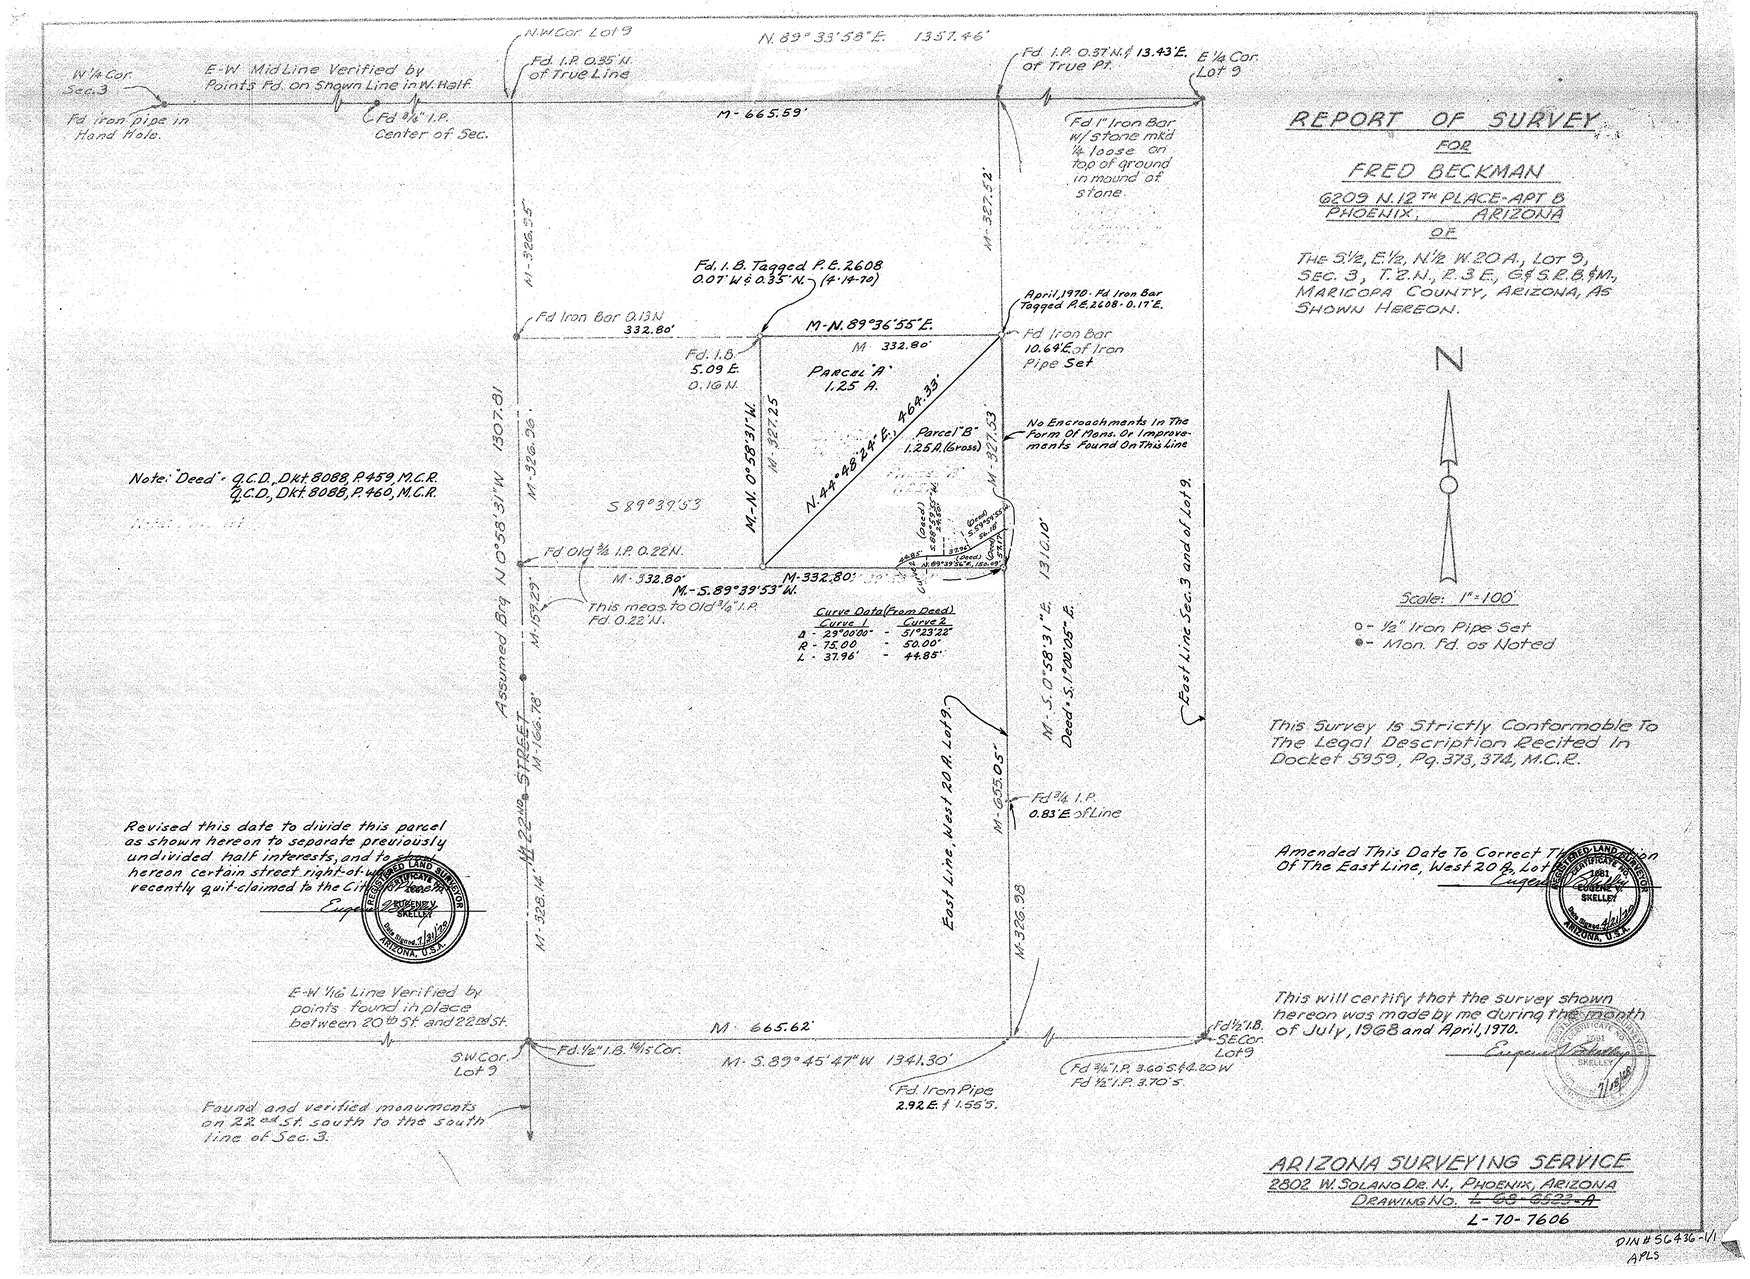

REPORT OF SURVEY

FOR

FRED BECKMAN

6209 N. 12TH PLACE - APT. B
PHOENIX, ARIZONA

OF

THE S 1/2, E 1/2, N 1/2 W. 20 A., LOT 9, SEC. 3, T. 2 N., R. 3 E., G & S.R.B. & M., MARICOPA COUNTY, ARIZONA, AS SHOWN HEREON.

N

Scale: 1" = 100'

o - 1/2" Iron Pipe Set
● - Mon. Fd. as Noted

This Survey Is Strictly Conformable To The Legal Description Recited In Docket 5959, Pg. 373, 374, M.C.R.

Revised this date to divide this parcel as shown hereon to separate previously undivided half interests, and to show hereon certain street right-of-way recently quit-claimed to the City of Phoenix.

Eugene V. Skelley

REGISTERED LAND SURVEYOR CERTIFICATE NO. 1681 EUGENE V. SKELLEY Date Signed 7/31/70 ARIZONA, U.S.A.

Amended This Date To Correct The Location Of The East Line, West 20 A., Lot 9.

Eugene V. Skelley

REGISTERED LAND SURVEYOR CERTIFICATE NO. 1681 EUGENE V. SKELLEY Date Signed 4/21/70 ARIZONA, U.S.A.

This will certify that the survey shown hereon was made by me during the month of July, 1968 and April, 1970.

Eugene V. Skelley

REGISTERED LAND SURVEYOR CERTIFICATE NO. 1681 EUGENE V. SKELLEY Date Signed 7/18/68

ARIZONA SURVEYING SERVICE
2802 W. SOLANO DR. N., PHOENIX, ARIZONA
DRAWING NO. ~~L-68-6523-A~~
L-70-7606

DIN # 56436-1/1
APLS