AREAS

Gross	100,889 s.f.	- 2.316 Ac.
Roadway	20,889 s.f.	- .480 Ac.
Net	80,000 s.f.	- 1.836 Ac.

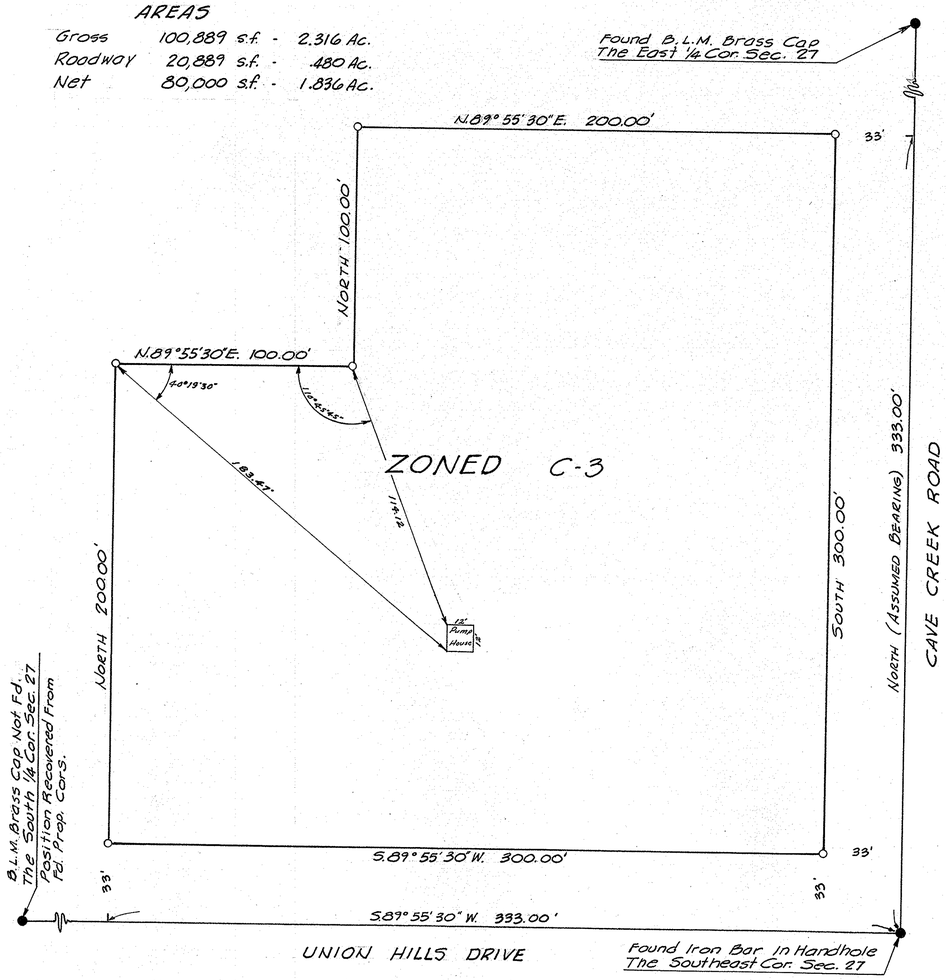

REPORT OF SURVEY

FOR

MRS. CLARA M. COLLINS

18810 Cave Creek Rd, Phoenix, Ariz.

OF

PART OF LOT 15, SEC. 27, T.4.N., R.3E., G.&S.R.B.&M., MAR. CO. ARIZ., AS SHOWN ON THE OFFICIAL PLAT ON FILE IN THE OFFICE OF THE U.S. BUR. OF LAND M'G'M'T.

N

Scale: 1" = 30'

LEGEND

o — 1/2" Dia. iron pipe set.

This will certify that the survey shown hereon was made by me on DEC. 28, 1966.

Eugene V. Kelley

1/3/67

Note: Existing Driveway And Fences Not Shown Hereon.

ARIZONA SURVEYING SERVICE

1114 N. 7TH ST. PHOENIX, ARIZONA

Drawing No. L-66-472

D/N # 56441-1/1