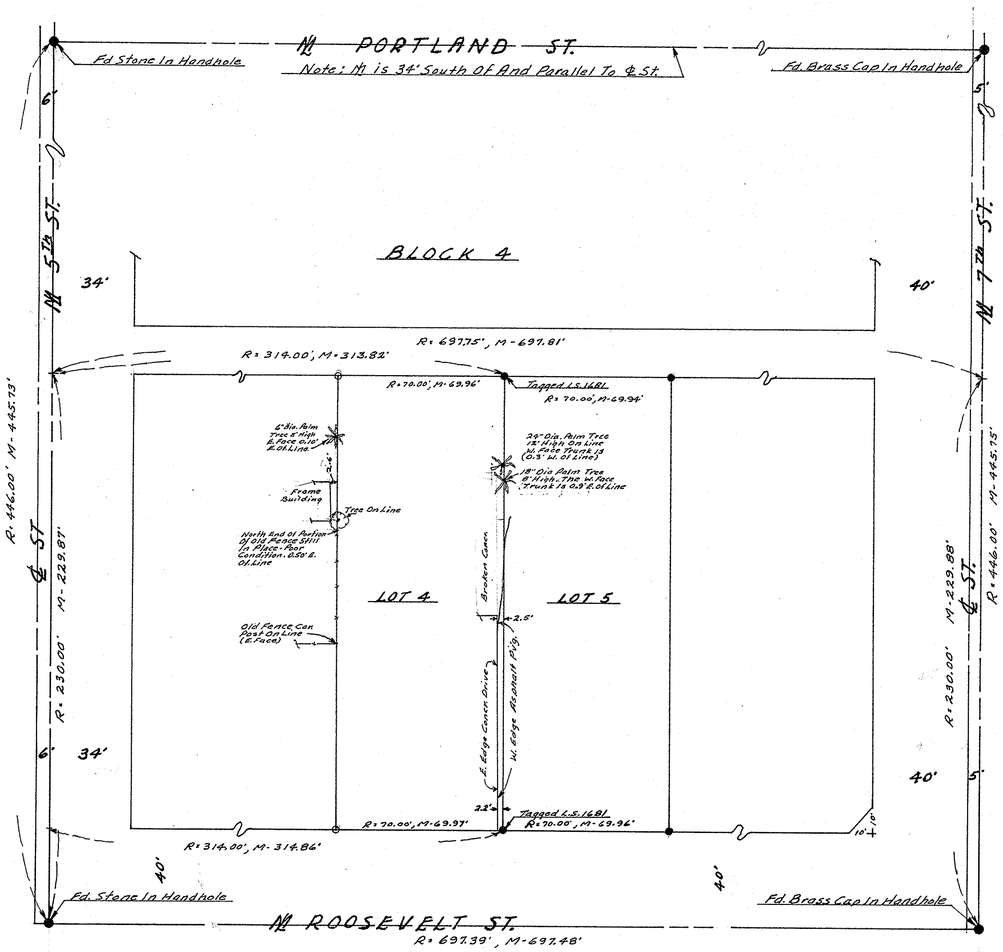

REPORT OF SURVEY
FOR
PHOENIX AMBULANCE, INC.
1009 N. 7TH ST, PHOENIX, ARIZ.

OF LOT 4, BLOCK 4, EAST EVER-GREEN, BOOK 3 OF MAPS, PAGE 53, M.C.R.

N

Scale, 1" = 30'

LEGEND:
○ - 1/2" Iron Pipe Tagged LS 1681 Set This Survey
●● - Monuments Or Cors. Fd. This Survey.
R - Book 3, Page 53, M.C.R. & Cy. Phx. Map 12-28
M - Measured In The Field.

This Will Certify That The Survey Shown Hereon Was Made By Me During The Month Of April, 1967.

Eugene V. Skelley 4/26/67

EUGENE V. SKELLEY 1681 REGISTERED LAND SURVEYOR ARIZONA

ARIZONA SURVEYING SERVICE
1114 N 7TH ST. PHOENIX ARIZONA
DRAWING No. L-67-484

DIN # 56 444 - 1/1
APLS