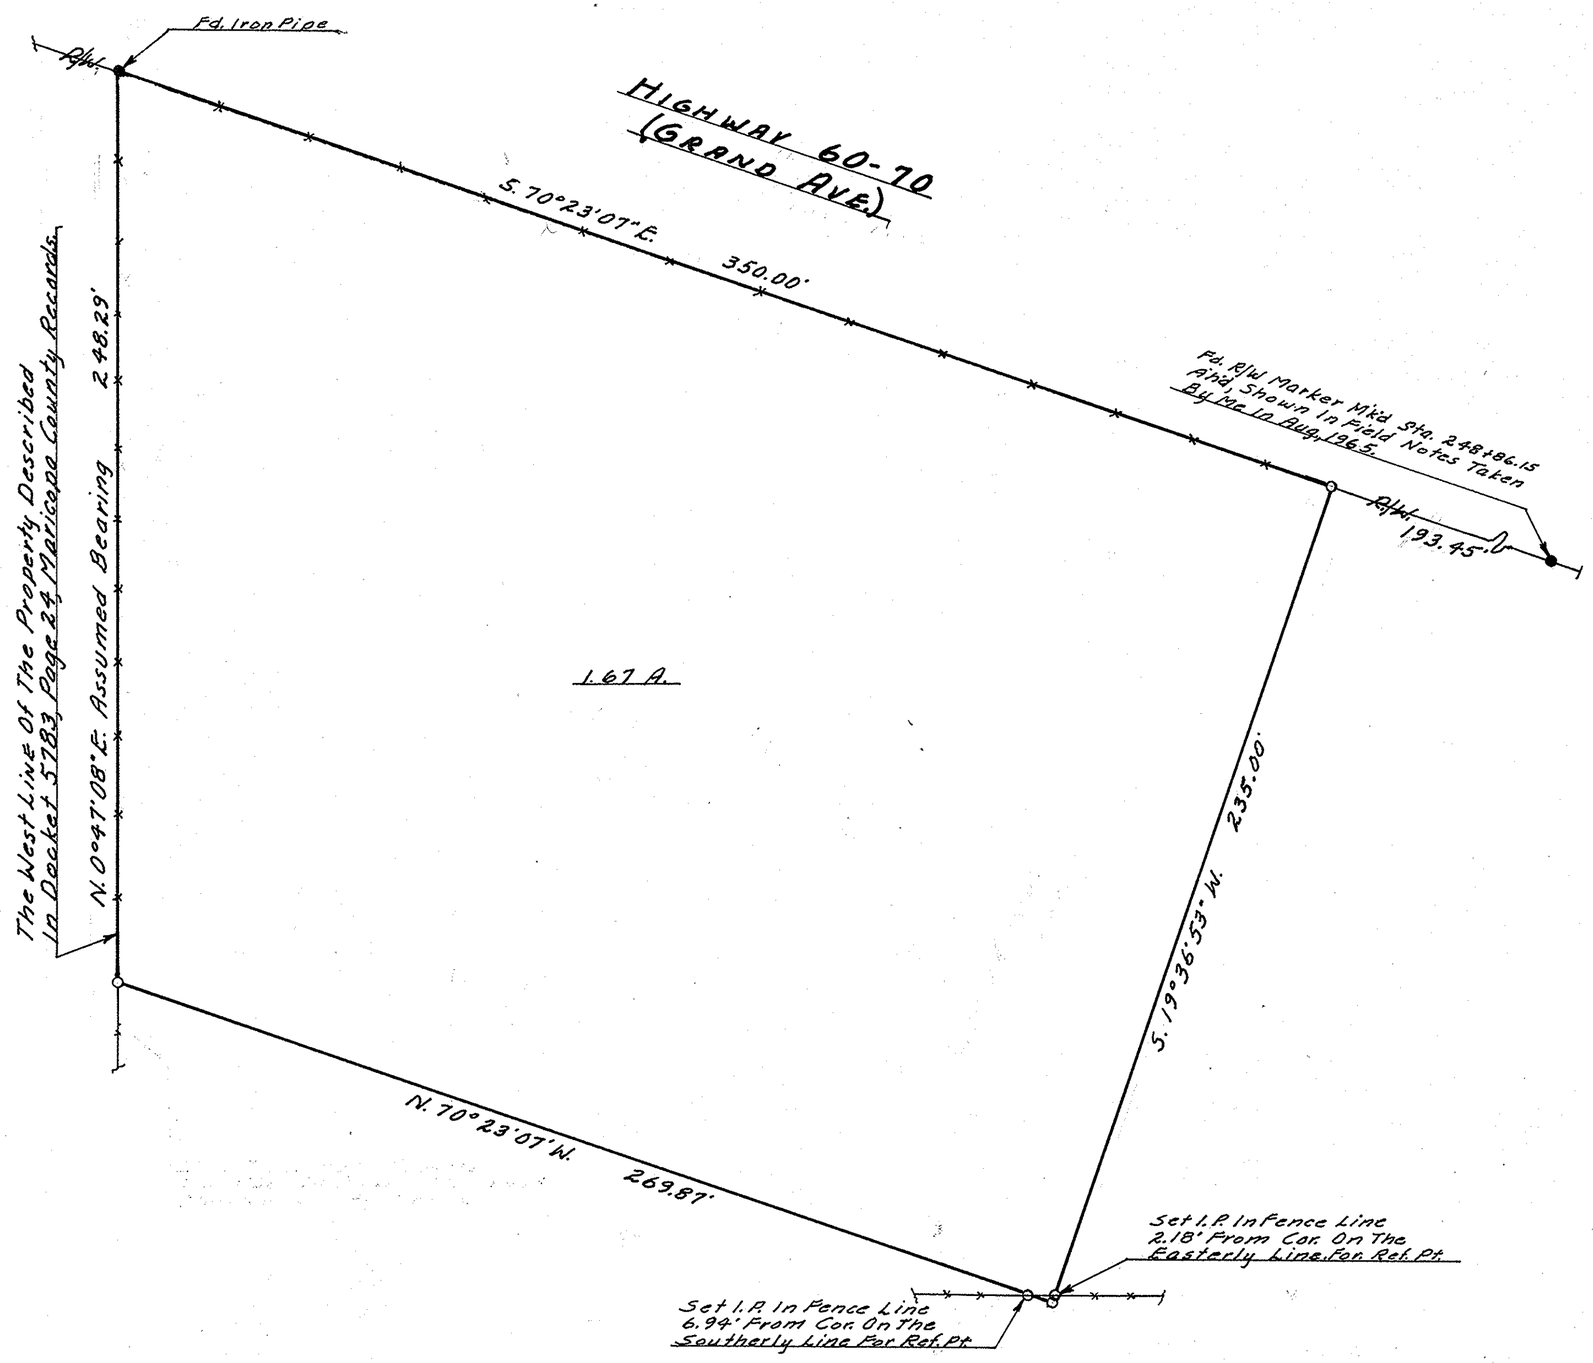

REPORT OF SURVEY
FOR
J.D. WAGONER, ET. AL.
PEORIA, ARIZONA

OF

A PARCEL OF LAND LYING IN THE N.W. 1/4, SEC. 22, T.3 N., R.1 E., G.&S.R.B.&M., MARICOPA, COUNTY, ARIZONA AS SHOWN HEREON.

N

Scale, 1" = 30'

O - 1/2" Iron Pipe Set

This will certify that the survey shown hereon was made by me Jan. 18th & Feb. 21st 1968.

Eugene V. Skelley

EUGENE V. SKELLEY
2/22/68

ARIZONA SURVEYING SERVICE

2802 W. SOLANO DR., N., PHOENIX, ARIZONA

DRAWING No.- L-68-501

DIN # 56448-
APLS