REPORT OF SURVEY

FOR

MRS. LUCILLE WESTALL

4037 W. MARICOPA STREET
PHOENIX, ARIZONA

OF

LOT 6, BLK 1, HOMEDALE, A SUBDIVISION OF THE E 1/2, SW 1/4, SEC. 10, T.1N., R.2E., G&S.R.B&M., MARICOPA COUNTY, ARIZONA AS RECORDED IN BK. 31, P. 12 M.C.R.

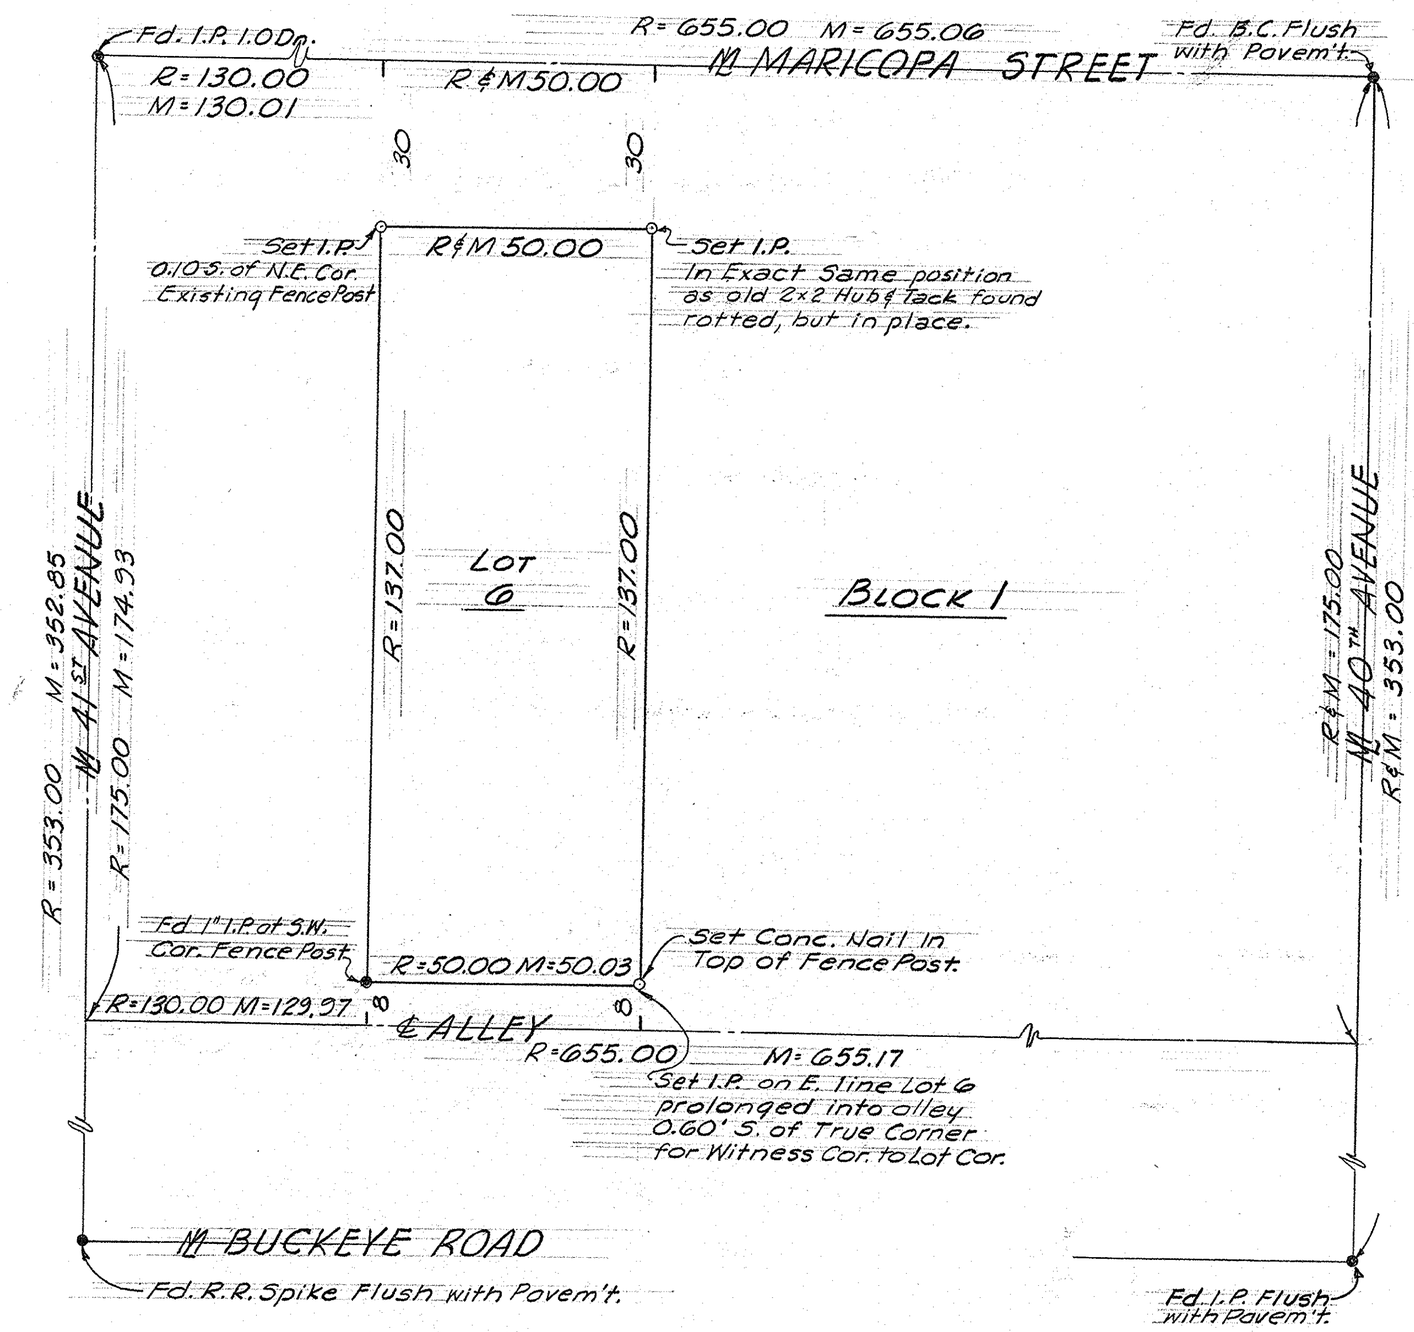

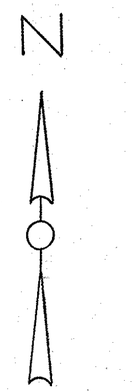

Scale: 1" = 20'

o - 1/2" Iron Pipe Set
● - Mon Fd. as Noted
R - Data from M.C.R.
M - Measured in Field

This will certify that the survey shown hereon was made by me during the month of May, 1968.

ARIZONA SURVEYING SERVICE
2802 W. SOLANO DR. N., PHOENIX, ARIZONA
DRAWING NO. - L-68-513

DIN # 56451
APLS