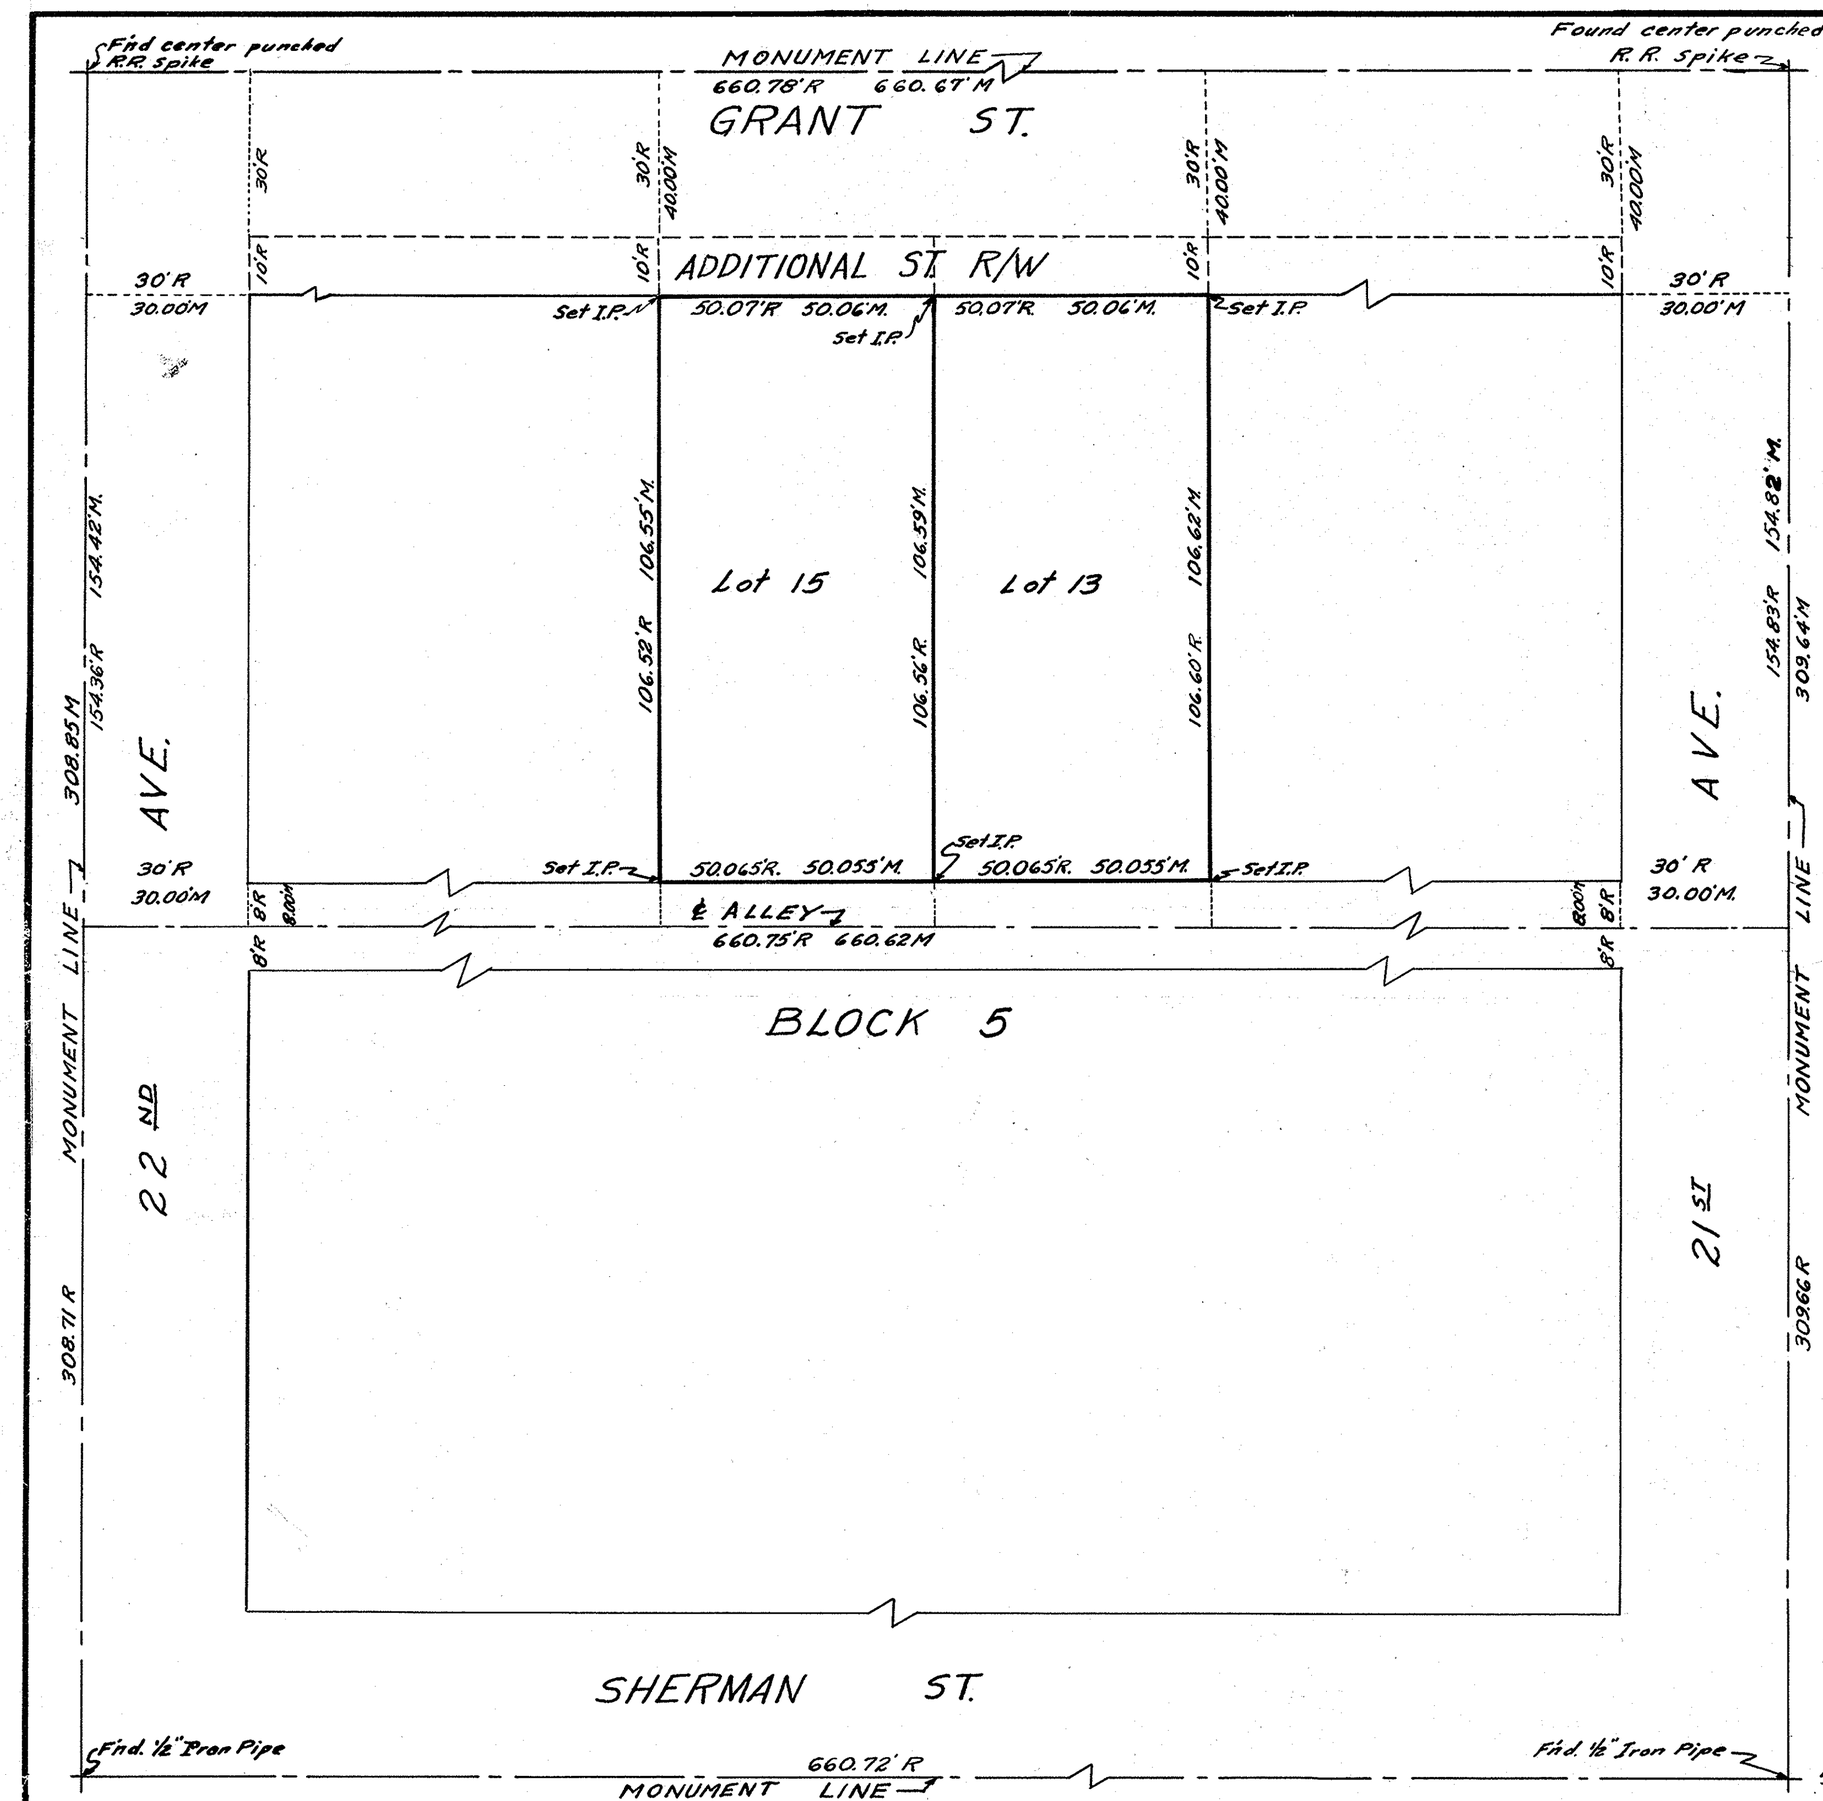

REPORT OF SURVEY

FOR

E. L. HAVIR

P.O. BOX 14805

PHOENIX, ARIZONA

OF

LOTS 13 & 15 BLOCK 5

SELLWELL

ACCORDING TO THE PLAT RECORDED IN THE BOOK OF MAPS NO. 29, AT PAGE 28, M.C.R. EXCEPT THE NORTH 10' THEREOF.

N

Scale: 1" = 20'

LEGEND

R = Recorded Distance
M = Measured Distance
I.P. = 1/2" Iron Pipe, tagged "LS 1681"
No existing fences or improvements shown hereon.

This will certify that the Survey shown hereon was made by me during the month of October, 1968

Eugene V. Skelley

Eugene V. Skelley LS 1681

LAND SURVEYOR 1681 EUGENE V. SKELLEY

ARIZONA SURVEYING SERVICE

2802 W. Solano Dr. N., PHOENIX, ARIZONA

DRAWING NO. L-68-9532

DIN H 56458
APLS