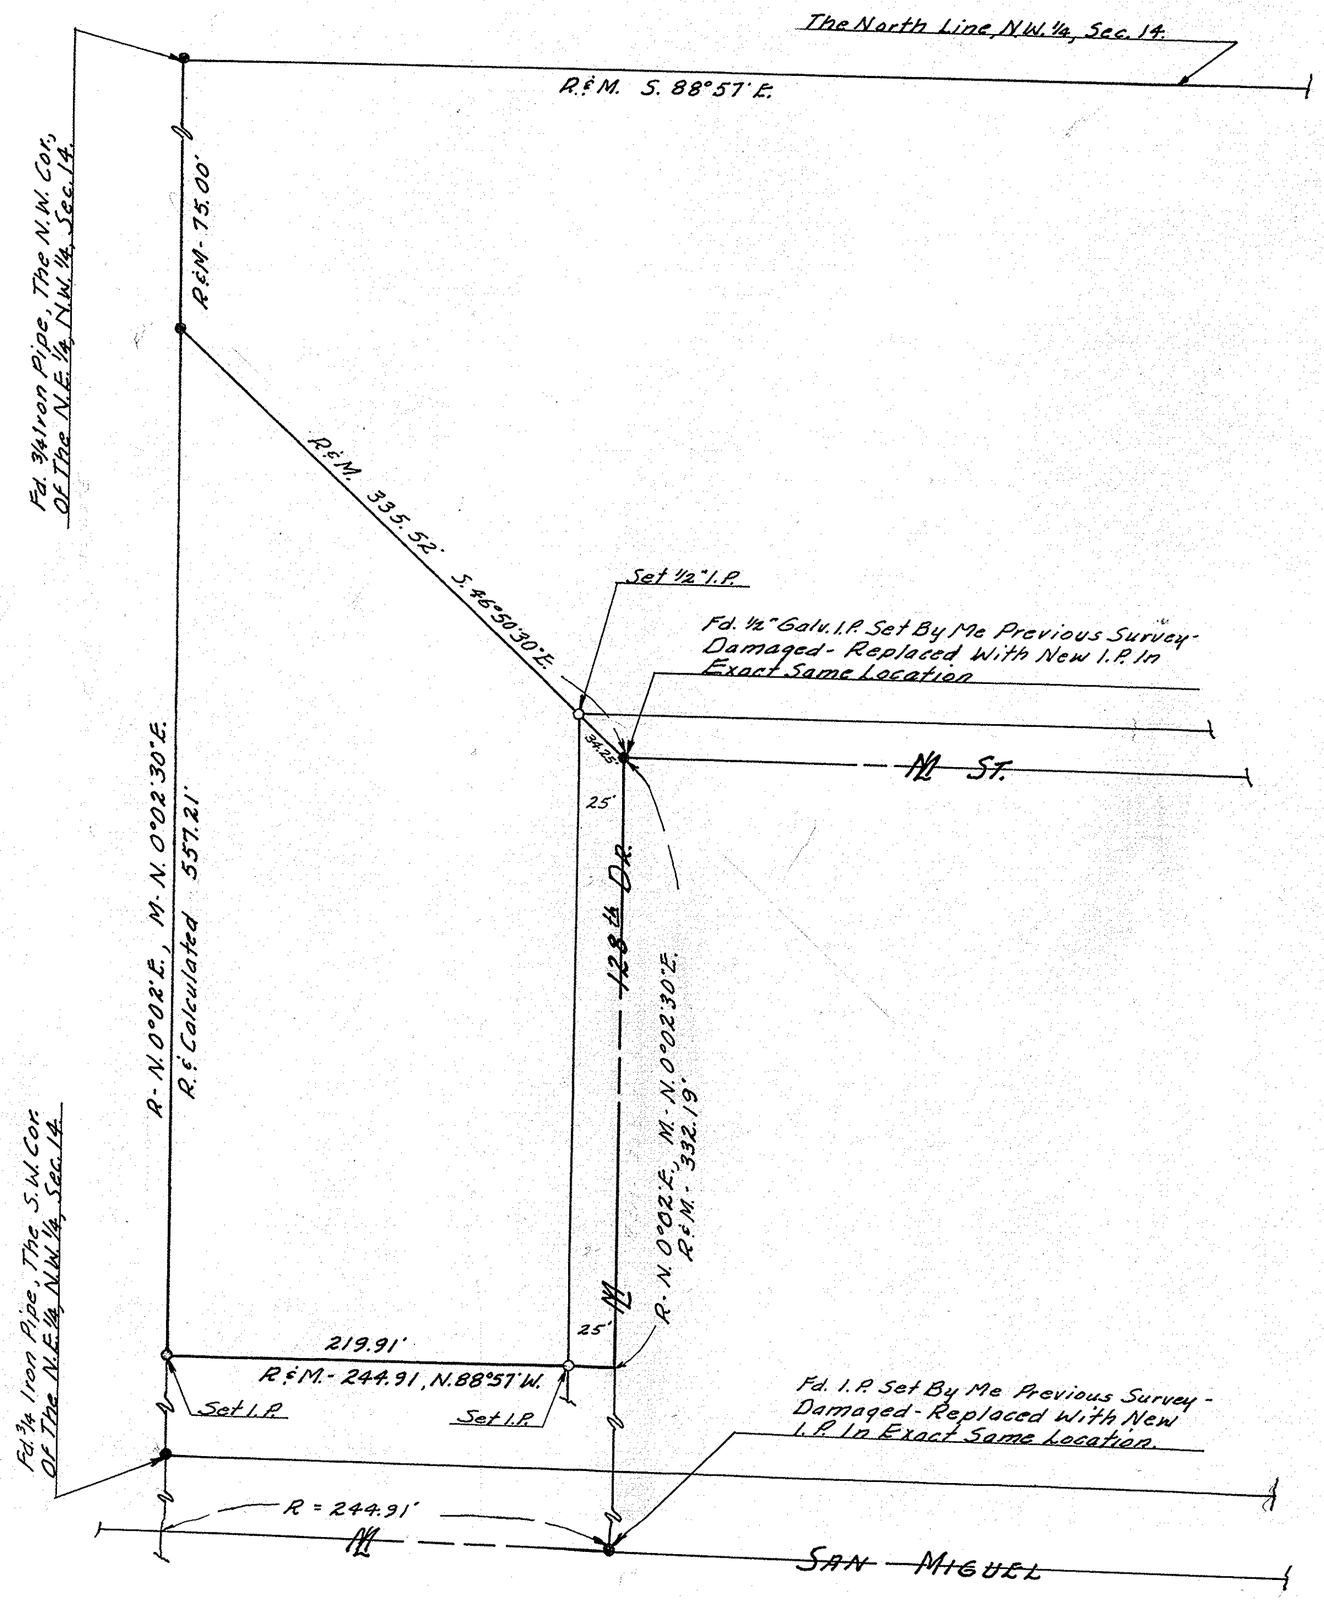

REPORT OF SURVEY

FOR

MAJ. T. J. BANICK

440 14 A D G — DET.

BOX 185

A.P.O NEW YORK, NEW YORK — 09283

OF THE PARCEL OF GROUND DESCRIBED IN DOCKET 7316, PAGE 430 MARICOPA COUNTY RECORDS

N

Scale 1" = 60'

LEGEND

R = DATA FROM MAR. CO. REC.

M. = MEASURED IN THE FIELD

THIS WILL CERTIFIFY THAT THE SURVEY SHOWN HEREON WAS MADE BY ME DURING FEB., 1969

4-23-69

ARIZONA SURVEYING SERVICE

2802 W. SOLANO DR., N., PHOENIX, ARIZONA

DRAWING NO. L-69-1541

DIN # 56455-1