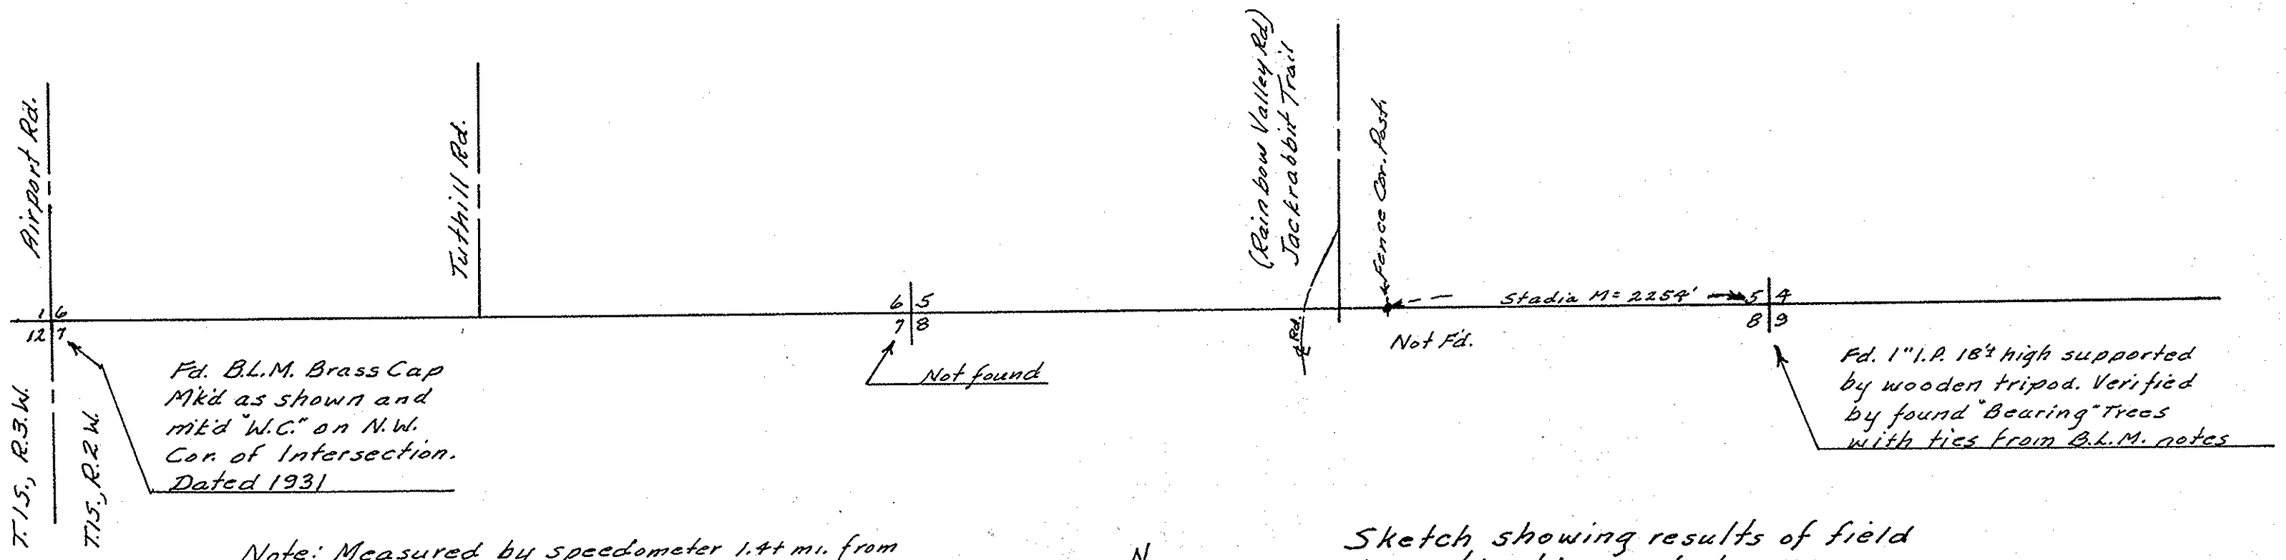


Note: Measured by speedometer 1.4± mi. from S.W. Cor. Sec. 6 to Rainbow Valley Rd.

Note: Measured (stadia method) 2254' from fd S.E. Cor. Sec. 5 westerly along south line Sec. 5 to fence cor. Post pointed out to me by Mr. Alfred Rothlisberger as being 33' W. of his S.W. Cor.

Note: Corners shown hereon refer to the Notes of Resurvey of T.1S., R.2.W., G.&S.R.B.&M. on file in the Office of U.S.B.L.M., Phoenix, Ariz. dated 1931..

N

No Scale

Sketch showing results of field investigation made by me on May 1, 1964. For Mr. Alfred Rothlisberger P.O. Bx. 212, Buckeye, Ariz.

Eugene V. Skelley

REGISTERED LAND SURVEYOR
CERTIFICATE EXPIRES
EUGENE V. SKELLEY
DEC. 31, 1964
ARIZONA, U.S.A.

ARIZONA SURVEYING SERVICE
1114 N. 7th St. Phoenix, Arizona
Drawing L-64-360A

DIN# 56551 - 1/1