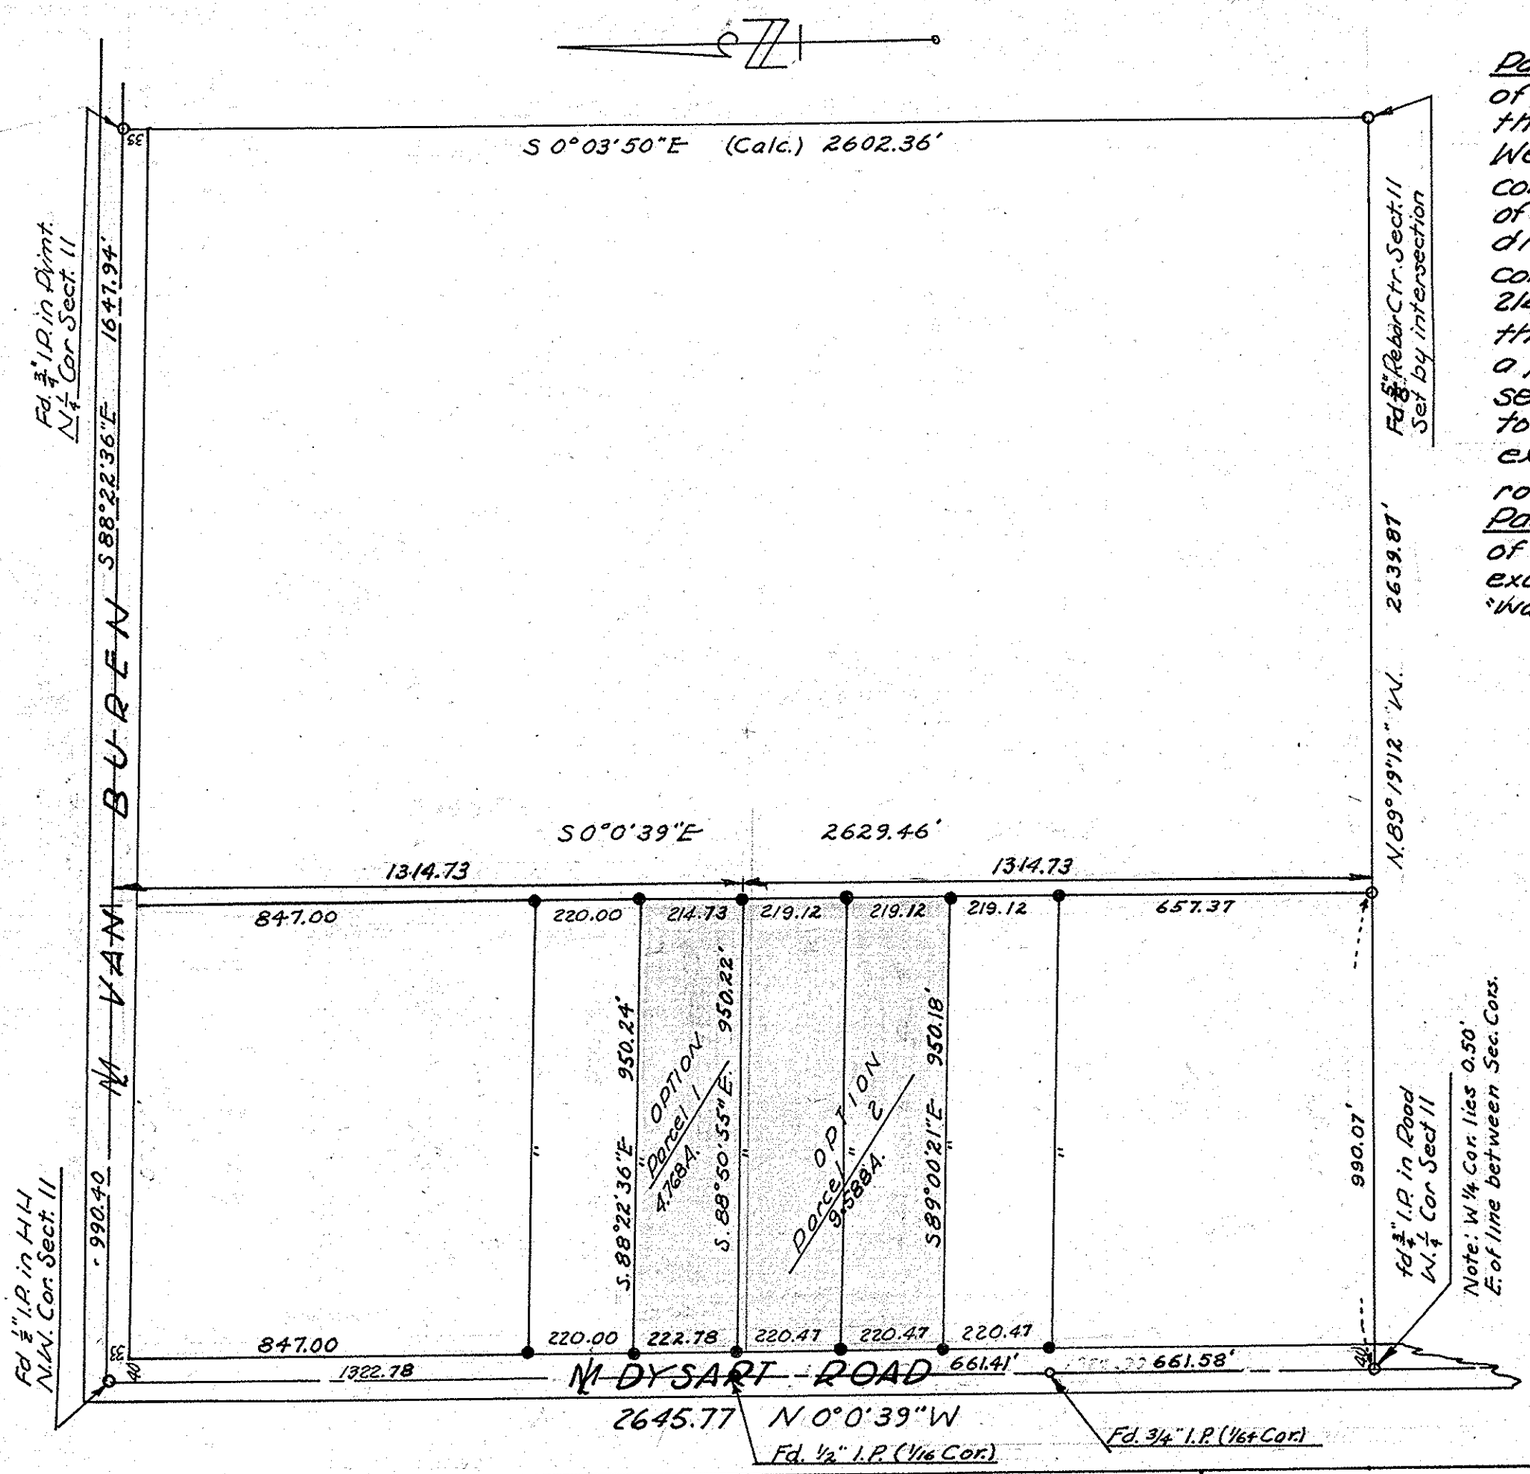

DESCRIPTION

Parcel 1: Beginning at the N.W. corner of Sec. 11, T1N., R1W., G&S.R.B.L.&M. thence South 1322.78 feet along the West line of said section to the S.W. corner of this parcel for a true point of beginning, thence S.88°50'55"E a distance of 990.23 feet to the S.E. corner of said parcel; thence N.0°0'39"W 214.73 feet to the N.E. corner thereof; thence N.88°22'36"W. 990.26 feet to a point on the West line of said section 11; thence S0°0'39"E 222.78 feet to the true point of beginning, except the W. 40.00 feet thereof for roadway purposes.

Parcel 2: The N 1/3 of the W. 990.00 feet of the S.W.1/4, N.W.1/4 Sec 11, T1N, R1W, G&S.R.B.L.&M. except the W. 40.00 feet thereof for roadway purposes.

REGISTERED LAND SURVEYOR
CERTIFICATE EXPIRES
EUGENE V. SKELLEY
DEC. 31, 19 68
ARIZONA, U.S.A.

This is to certify that the survey hereon platted was made by me in Aug. 1959.

Eugene V Skelley, R.L.S.

LEGEND
- Corners Set.
- Monuments Found.
- Described Parcels.

REPORT OF SURVEY

In the NW 1/4 of Sect. 11, T1N, R1W. G&S.R.B.L.&M. delineating the above described parcels.

For Mr. & Mrs. E.C. SKELLEY
Avondale, Arizona.

ARIZONA SURVEYING SERVICE

Surveyed by E.V.S.	Closure by H.L.M.		Drawn by H.L.M.
Checked by H.L.M.	Checked E.V.S.		Job# 58-101 Scale 1"=300'

DIN # 56554-1/1