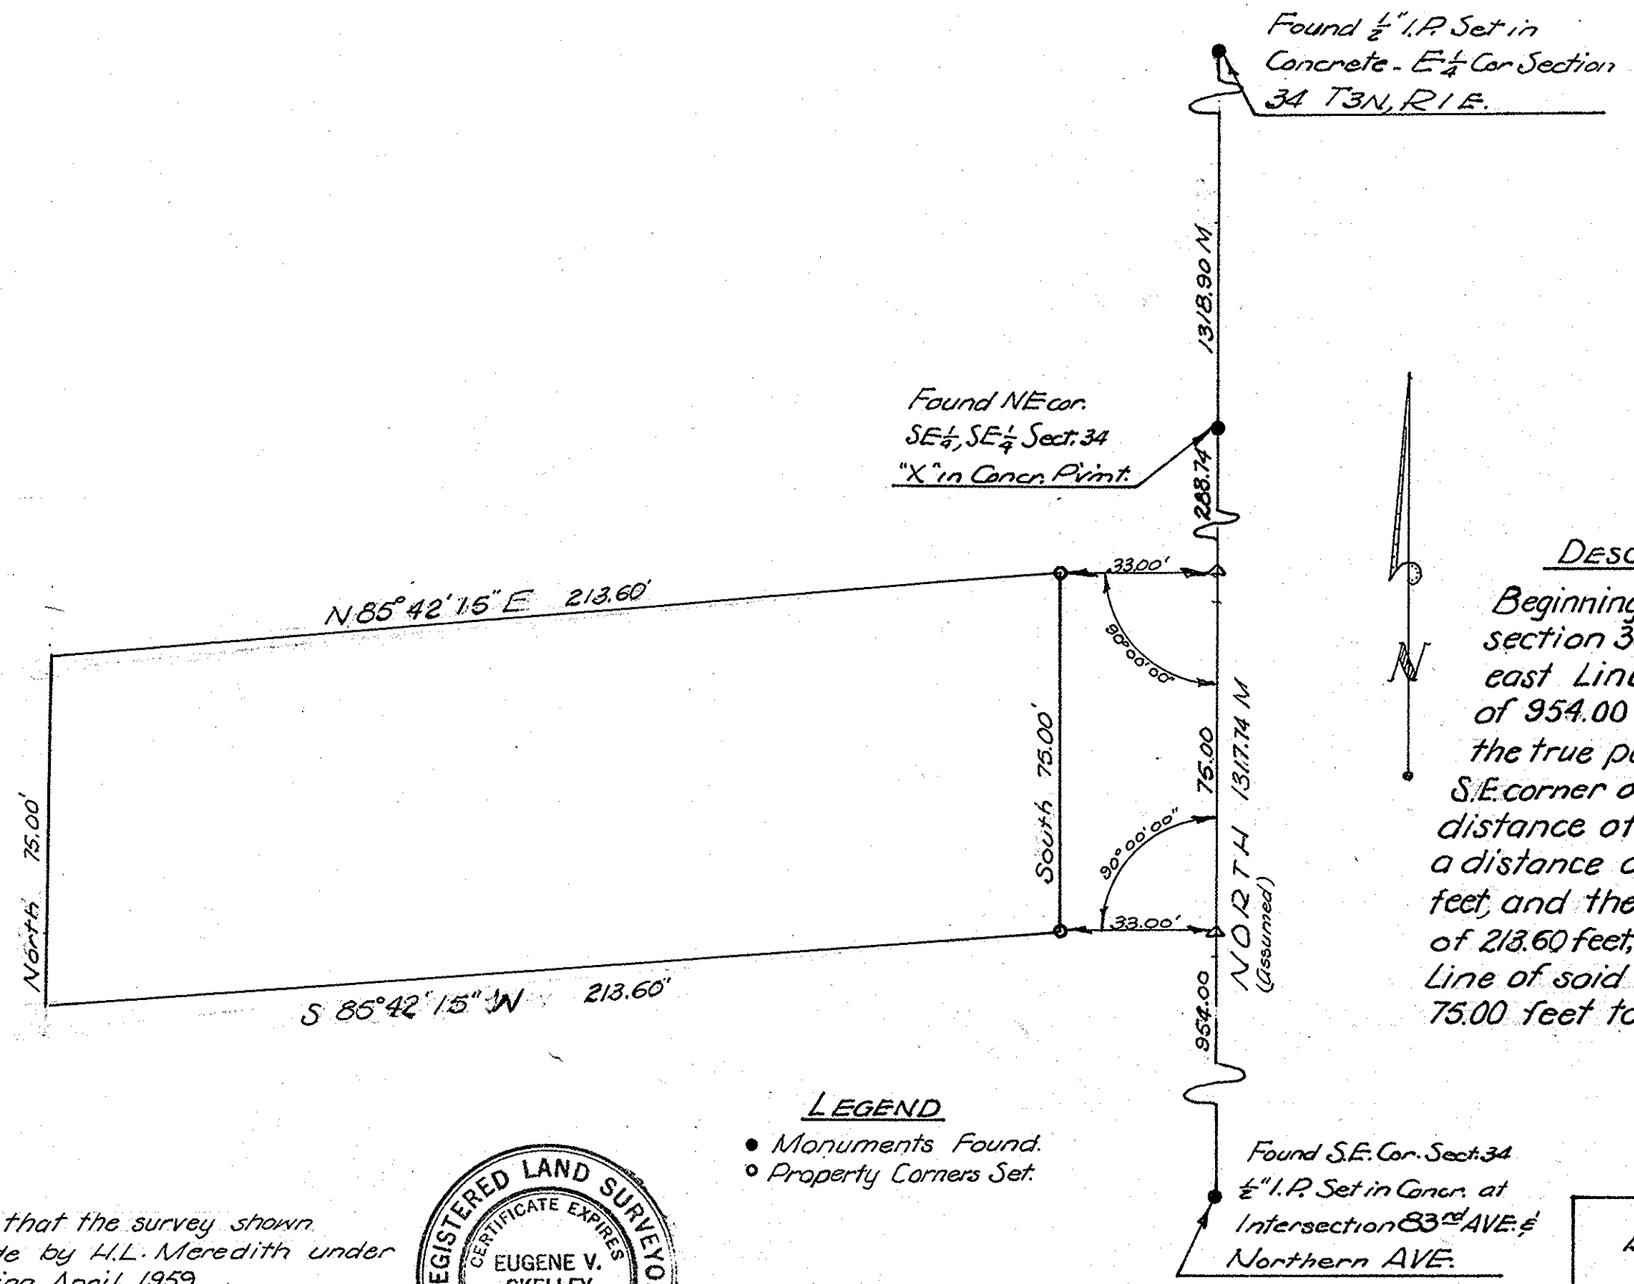

DESCRIPTION

Beginning at the S.E. corner of said section 34, thence North along the east Line of said Section 34 a distance of 954.00 feet to a point from which the true point of beginning, and the S.E. corner of the parcel, bears West a distance of 33.00 feet, thence S 85°42'15" W a distance of 213.60 feet, thence North 75.00 feet, and thence N 85°42'15" E a distance of 213.60 feet, thence South, parallel to the E. Line of said Section 34, a distance of 75.00 feet to the true point of beginning.

LEGEND

- ● Monuments Found.
- ○ Property Corners Set.

This is to certify that the survey shown hereon was made by H.L. Meredith under my direction during April, 1959

Eugene V. Skelley
EUGENE V. SKELLEY
Registered Land Surveyor.

REGISTERED LAND SURVEYOR
CERTIFICATE EXPIRES
EUGENE V. SKELLEY
DEC. 31, 1959
ARIZONA, U.S.A.

REPORT OF SURVEY

For

MR. WALTER W. BARTOL

to describe a parcel of property within Section 34, T.3N, R.1E. G. & S.R. B. L. & M. in the County of Maricopa, State of Arizona.

Surveyed by — H.L.M	Closure by — E.V.S.	Drawn by — M.	Job No — 59-121
Checked by — E.V.S.	Checked by — H.L.M.	Checked by — S	SCALE — 1" = 30'

ARIZONA SURVEYING SERVICE

DIN# 56555-1/1