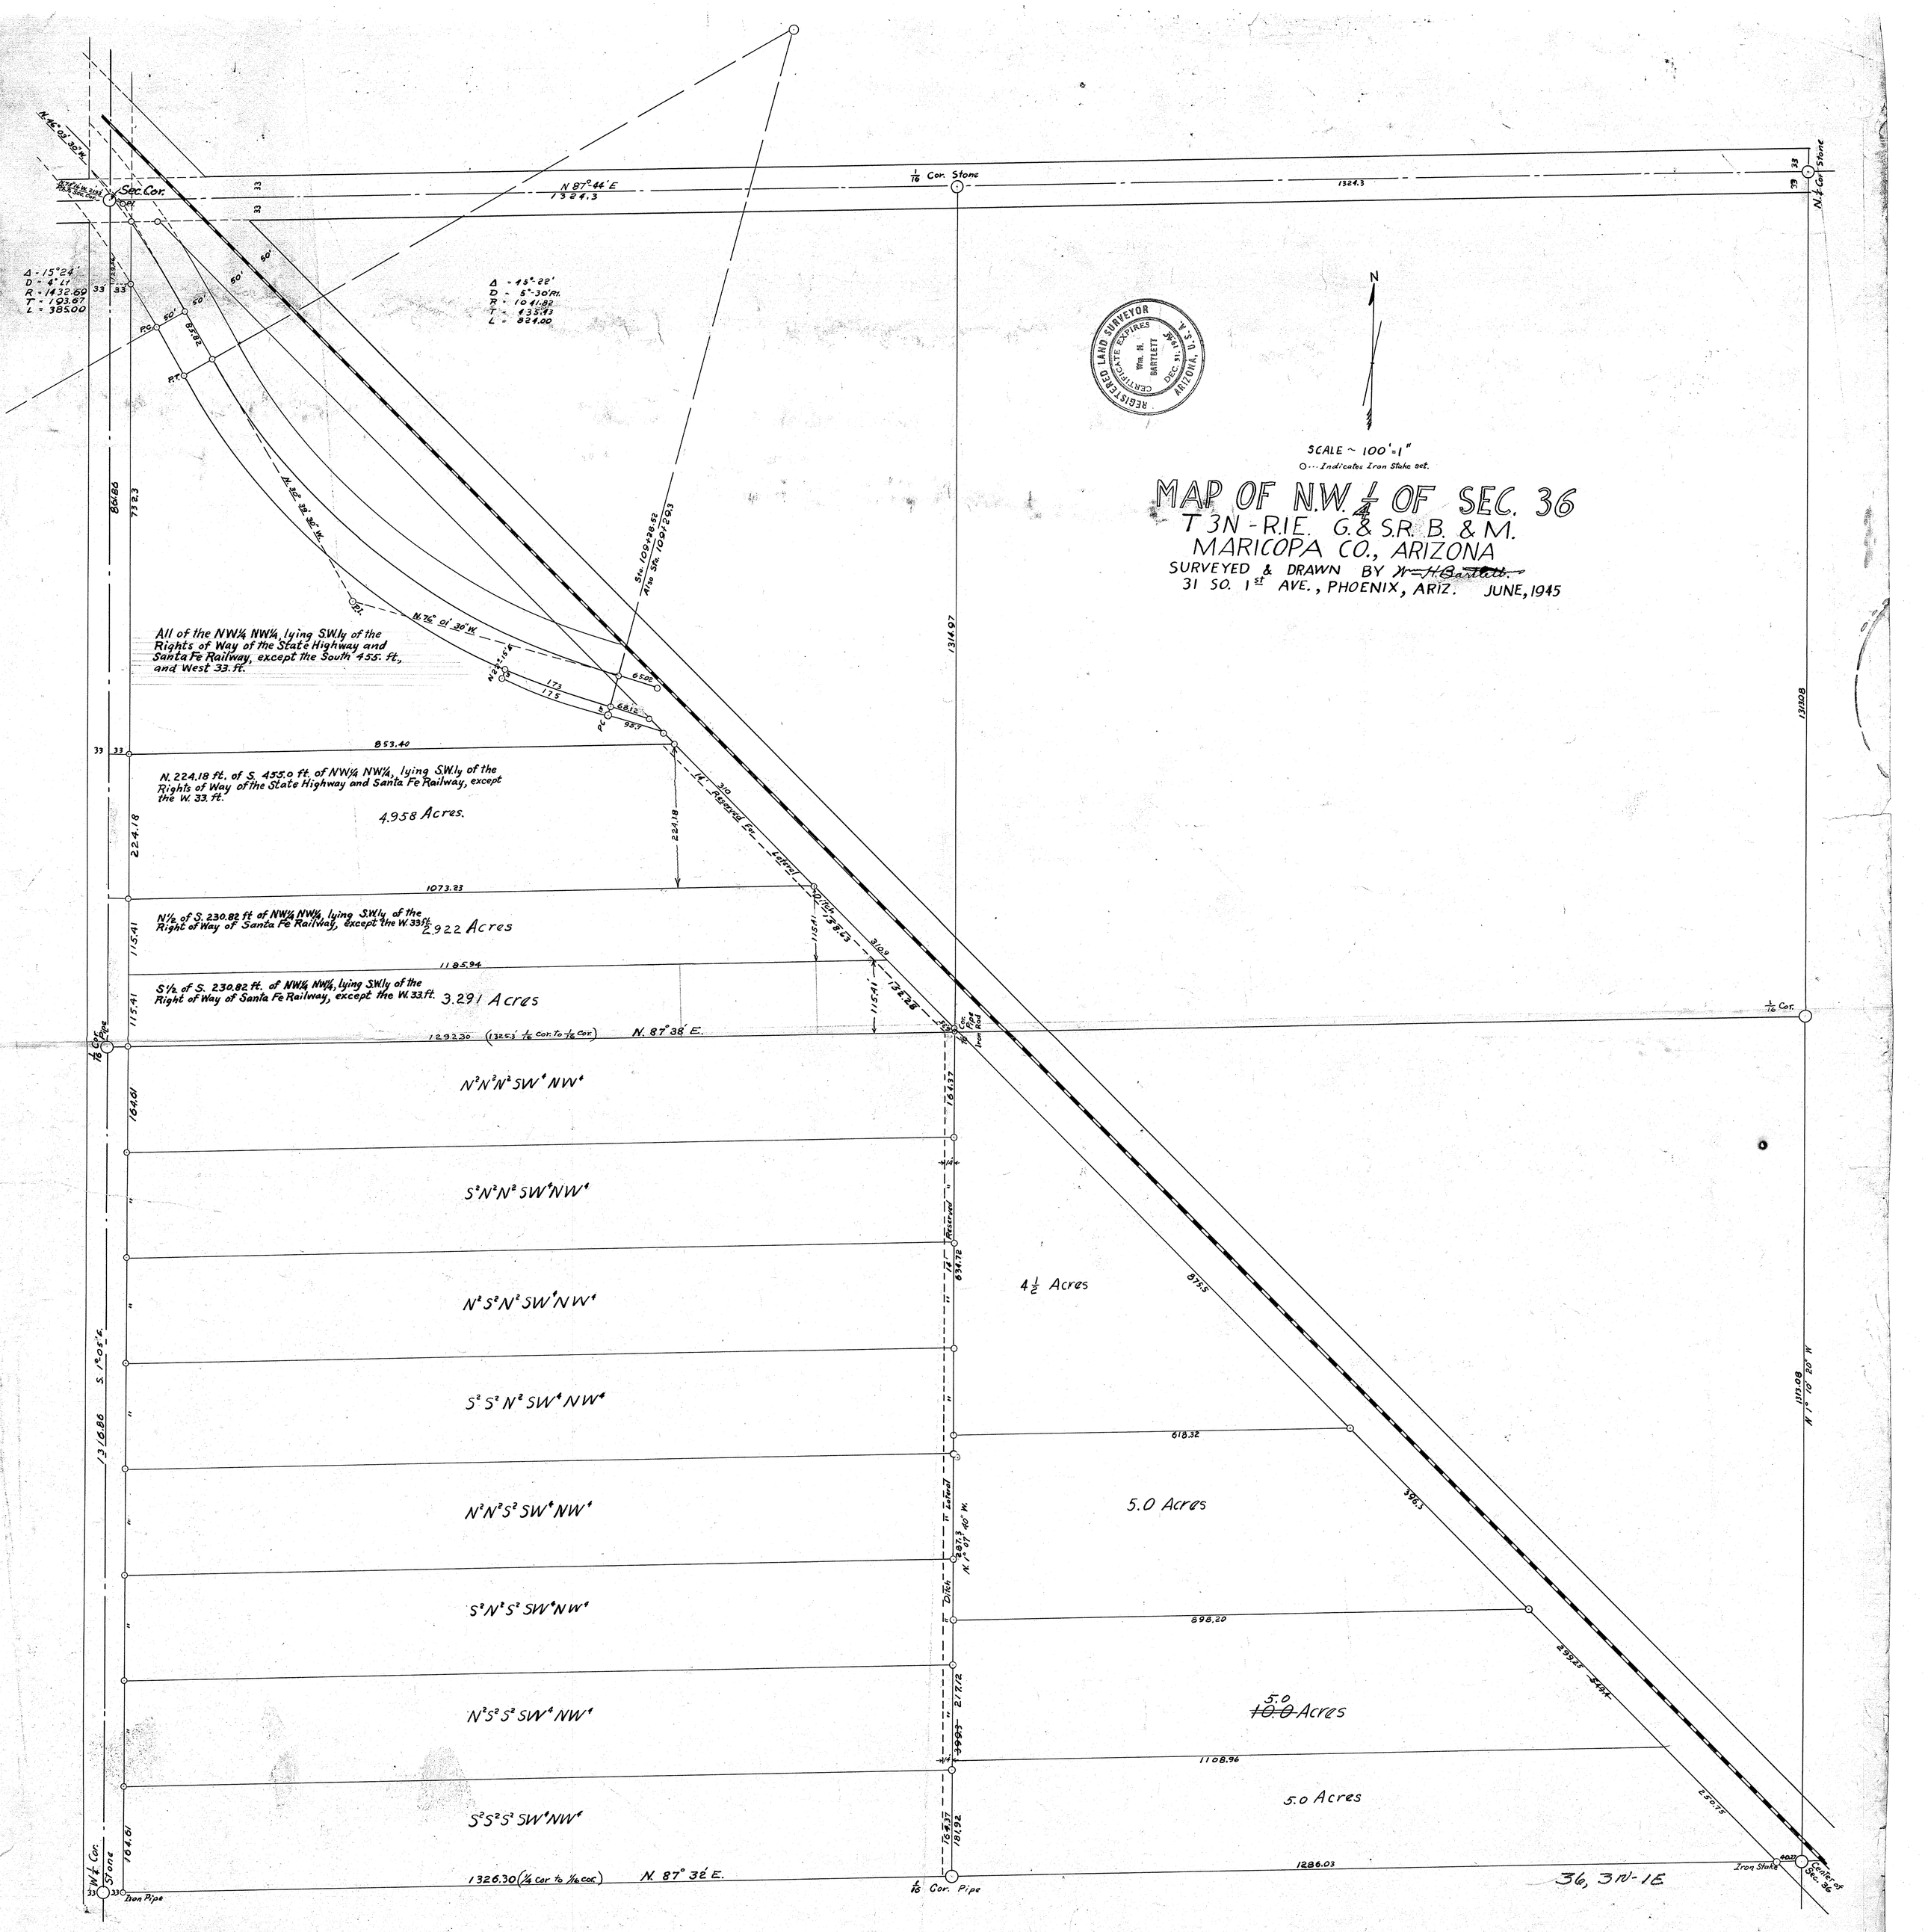
MAP OF N.W. 1/4 OF SEC. 36
T 3N - R.1E. G.& S.R. B. & M.
MARICOPA CO., ARIZONA
SURVEYED & DRAWN BY Wm. H. Bartlett
31 SO. 1st AVE., PHOENIX, ARIZ. JUNE, 1945
SCALE ~ 100'=1"
O... Indicates Iron Stake set.
N
REGISTERED LAND SURVEYOR
CERTIFICATE EXPIRES DEC. 31, 1946
Wm. H. BARTLETT
ARIZONA, U.S.A.
Sec. Cor.
N 87°44' E
1324.3
1/16 Cor. Stone
N 1/4 Cor. Stone
Δ - 15°24'
D - 4°11'
R - 1432.69
T - 193.87
L - 385.00
Δ - 15°22'
D - 5°30' Pl.
R - 1041.82
T - 135.93
L - 284.00
P.C.
P.T.
N. 36° 32' 32" W.
N. 76° 01' 30" W.
Sta. 109+28.52
Also Sta. 109+29.3
All of the NW¼ NW¼, lying S.W.ly of the Rights of Way of the State Highway and Santa Fe Railway, except the South 455. ft., and West 33. ft.
853.40
N. 224.18 ft. of S. 455.0 ft. of NW¼ NW¼, lying S.W.ly of the Rights of Way of the State Highway and Santa Fe Railway, except the W. 33. ft.
4.958 Acres.
1073.23
N½ of S. 230.82 ft of NW¼ NW¼, lying S.W.ly of the Right of Way of Santa Fe Railway, except the W. 33 ft.
2.922 Acres
1185.94
S½ of S. 230.82 ft. of NW¼ NW¼, lying S.W.ly of the Right of Way of Santa Fe Railway, except the W. 33 ft.
3.291 Acres
1292.30 (1325.3' 1/16 Cor. to 1/16 Cor.)
N. 87° 38' E.
1/16 Cor.
Iron Rod
N²N²N²SW¼NW¼
S²N²N²SW¼NW¼
N²S²N²SW¼NW¼
S²S²N²SW¼NW¼
N²N²S²SW¼NW¼
S²N²S²SW¼NW¼
N²S²S²SW¼NW¼
S²S²S²SW¼NW¼
4½ Acres
5.0 Acres
5.0 ~~10.0~~ Acres
5.0 Acres
618.32
898.20
1108.96
1286.03
1326.30 (¼ Cor. to 1/16 Cor.)
N. 87° 32' E.
1/16 Cor. Pipe
Iron Pipe
W¼ Cor. Stone
Iron Stake
Center of Sec. 36
36, 3N-1E
1313.08
N 1° 10' 20" W
1316.86
S. 1° 05' E.
Apls Dwg # 566041/1