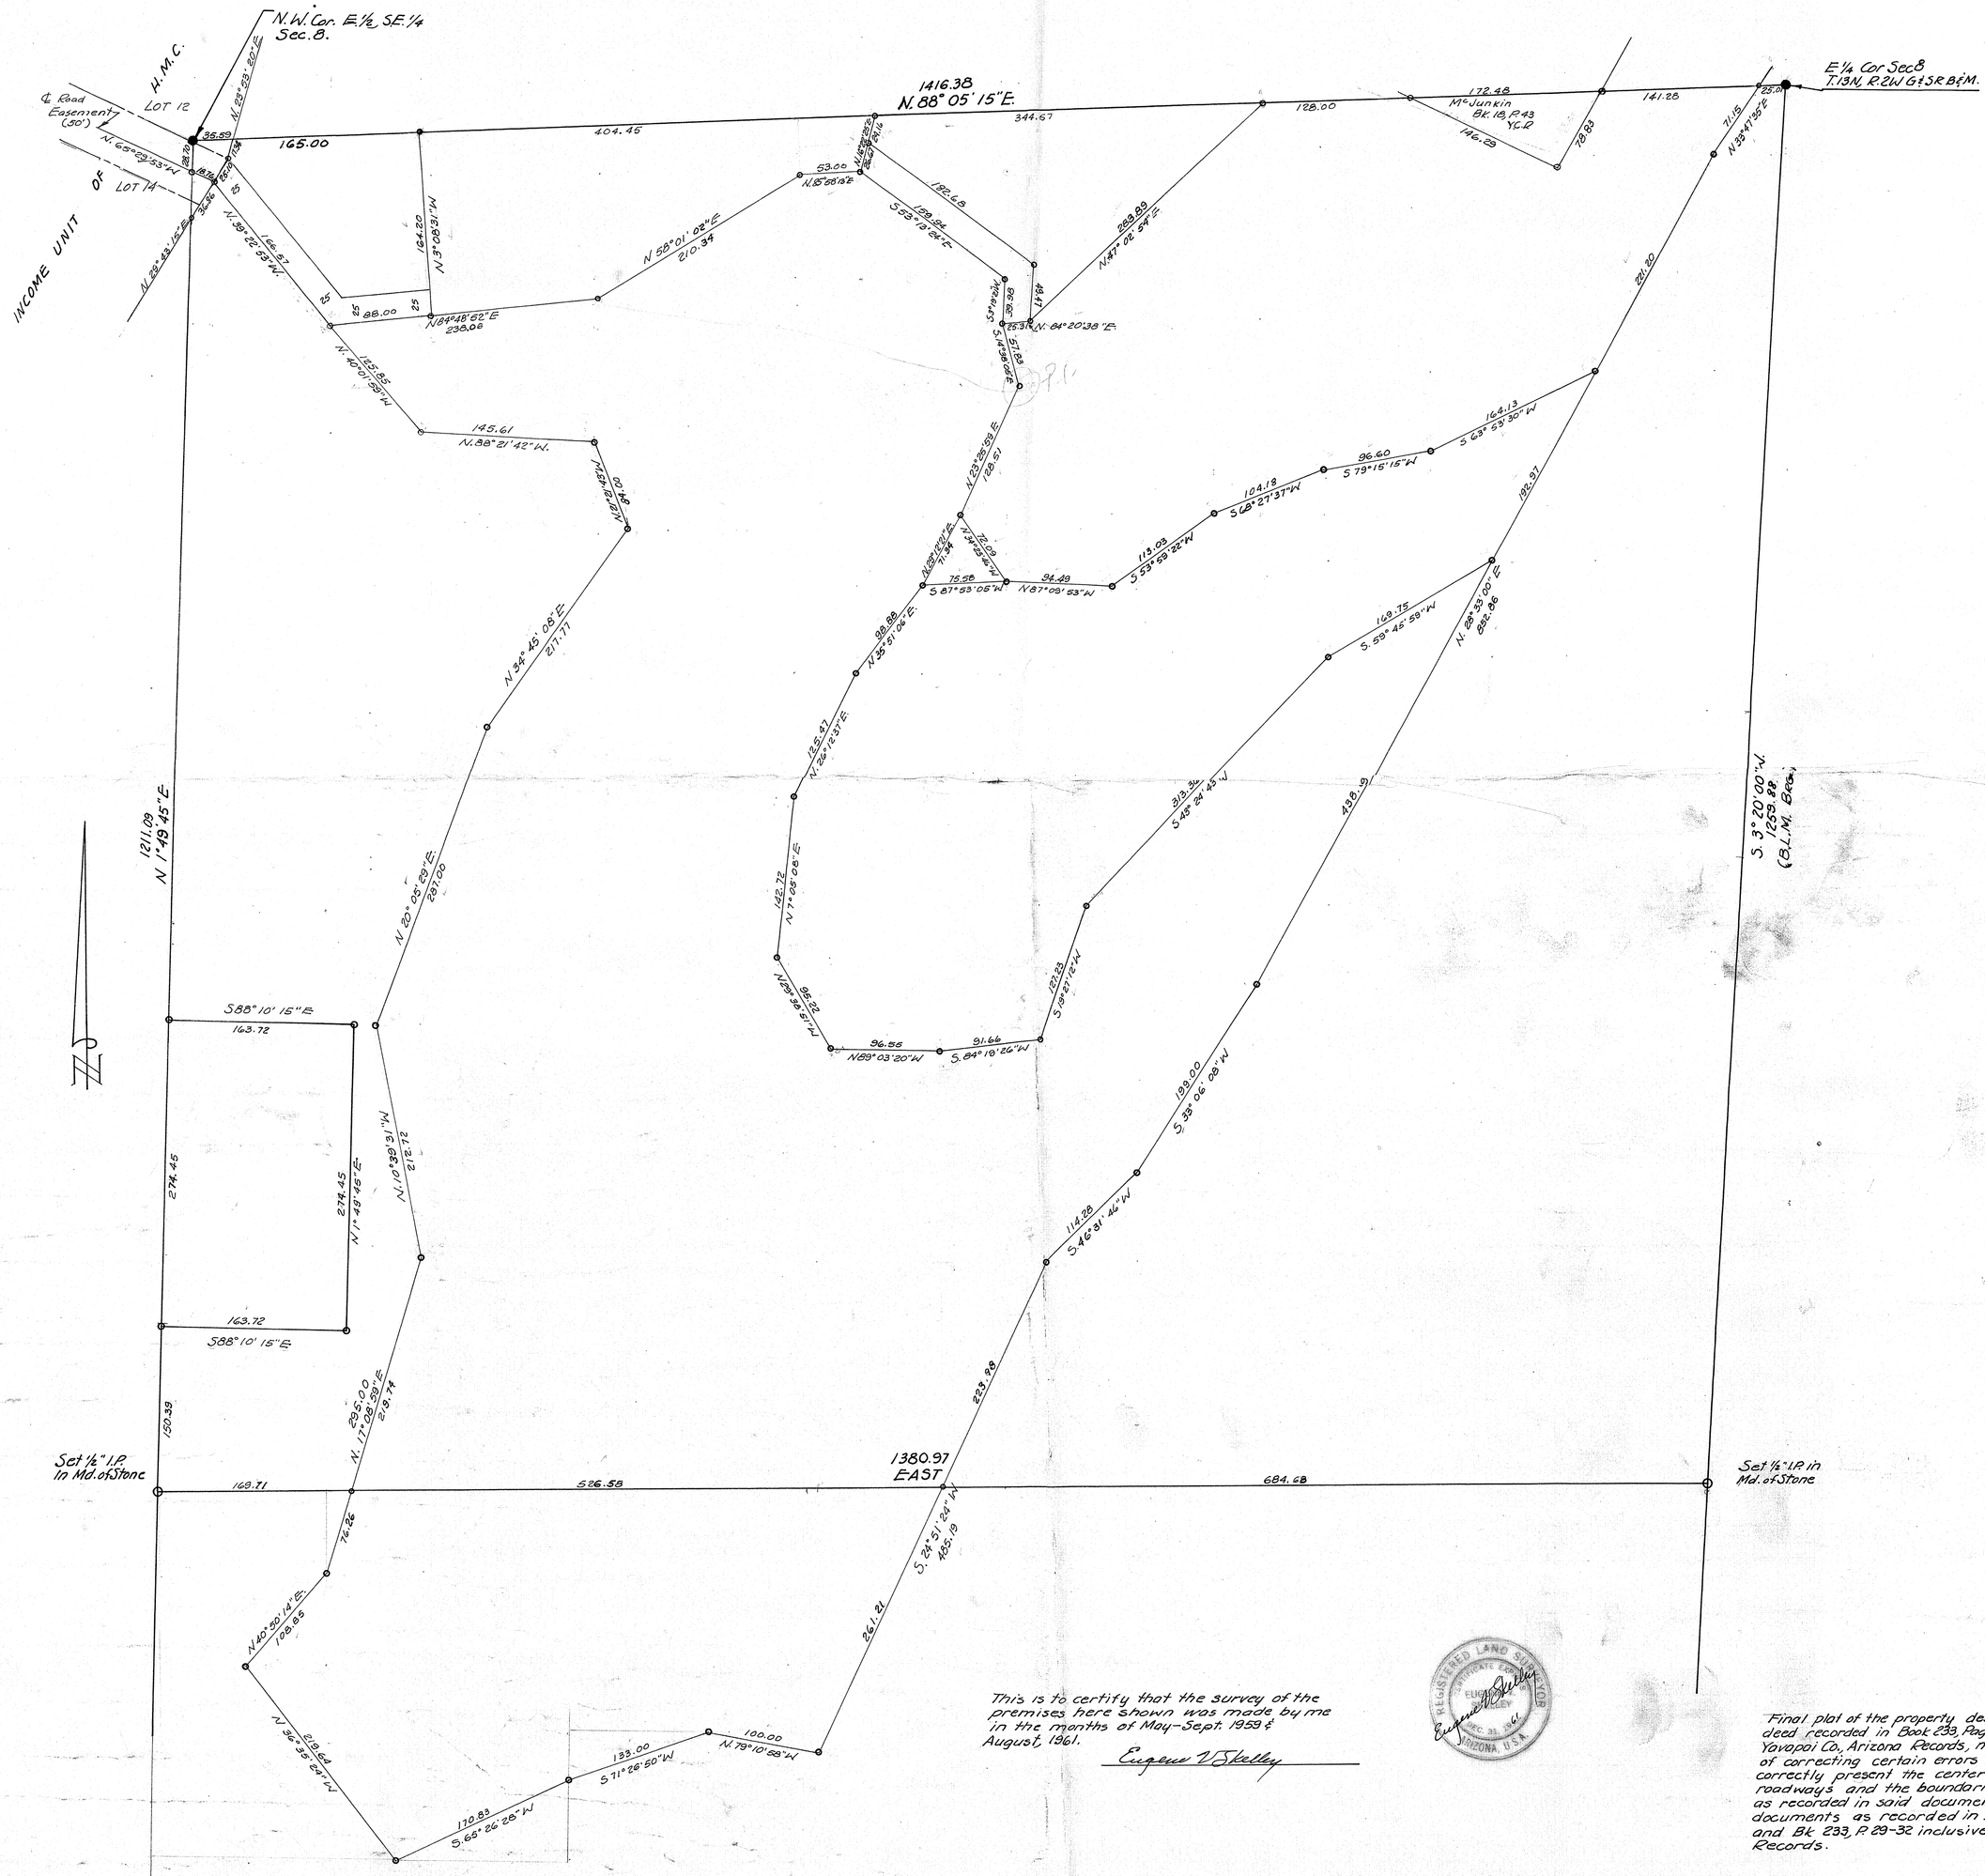

This is to certify that the survey of the premises here shown was made by me in the months of May-Sept. 1959 & August, 1961.

Eugene V Skelley

REGISTERED LAND SURVEYOR
CERTIFICATE EXPIRES
EUGENE V. SKELLEY
DEC. 31, 1961
ARIZONA, U.S.A.

Final plat of the property described in the Joint Tenancy deed recorded in Book 233, Page 33-36 inclusive, of the Yavapai Co., Arizona Records, made for the purposes of correcting certain errors in said document, and to correctly present the centerlines of existing roadways and the boundaries of other exceptions as recorded in said document and the other documents as recorded in Bk. 233, P. 27, Bk 233, P28, and Bk 233, P. 29-32 inclusive, of said Yavapai Co. Records.

Prepared by
ARIZONA SURVEYING SERVICE
Phoenix, Arizona.

JOB #59-126 SCALE 1"=60' APIS DIM# 56605 1/1

SEC 8 T1N R2W