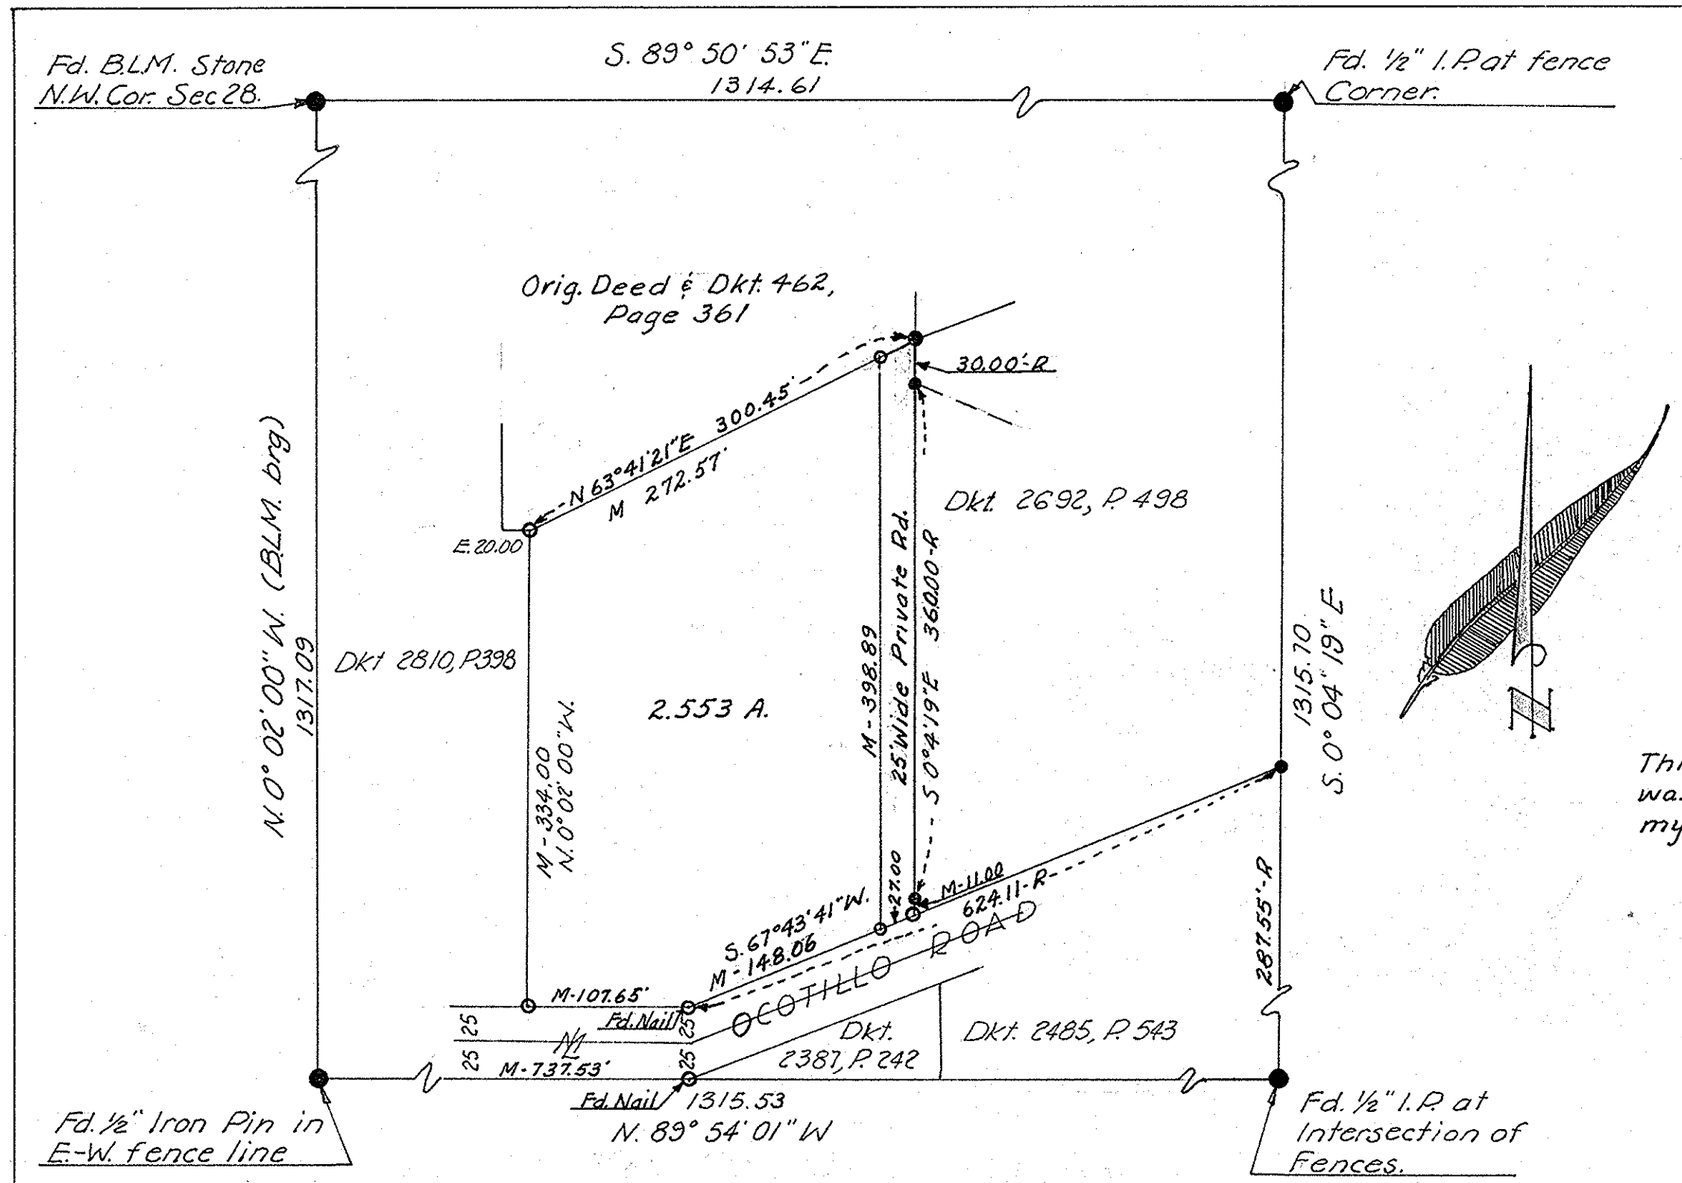

This will certify that the survey shown hereon was made by me in Feb. 1961 & dependent on an my earlier survey No. 59-131 made in July, 1959

Eugene V Skelley

REGISTERED LAND SURVEYOR
CERTIFICATE EXPIRES
EUGENE V. SKELLEY
DEC. 31, 1961
ARIZONA U.S.A.

LEGEND

- ● Corners Found
- ○ Prop. Cor's. Set.
- M- Measured in Field.
- R- Recorded (M.C.R.)

JOB 61-195
SCALE: 1" = 100'

REPORT OF SURVEY
For
Mr. Sam Jones, Cave Creek, Arizona - Depicting a parcel of land in the N.W. ¼, N.W. ¼, Sec. 28, T6N, R4E, G.&S.R. B.&M., Maricopa County, Arizona

ARIZONA SURVEYING SERVICE.

DIN # 56617-1/1
APLS