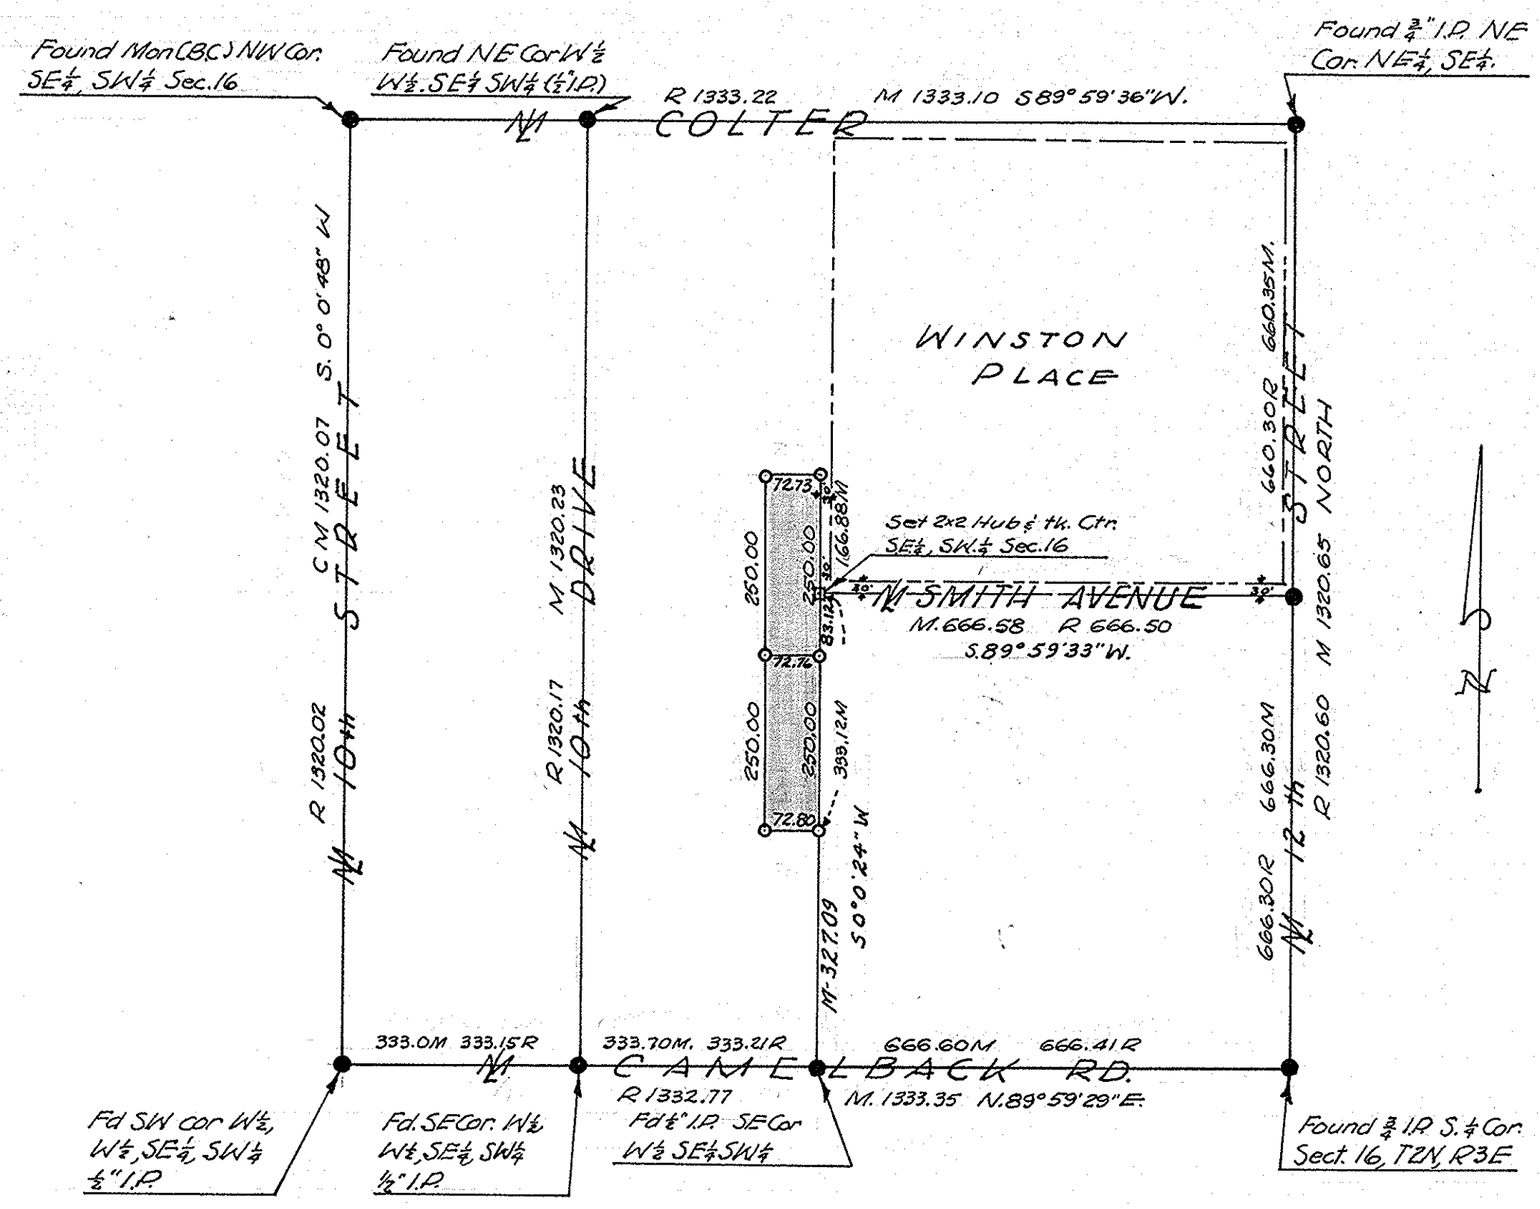

LEGEND

- o Corners Set
- ----- Right of Way Lines
- R Record Dist.
- M Measured Dist.

REGISTERED LAND SURVEYOR
CERTIFICATE EXPIRES
EUGENE V. SKELLEY
DEC. 31, 1959
ARIZONA, U.S.A.

This is to certify that the Survey hereon shown was made under my direction in August 1959

Eugene V. Skelley, R.L.S.

REPORT OF SURVEY of the N. 500.0 feet of the South 827.09 feet of the E½ of the E½ of the W½ of the SE¼ of the S.W.¼ of Section 16, T.2N., R3E. G&SRB&M, Maricopa Co., Arizona, Except the W. 94 feet thereof as recorded in Dkt. 600, Pages 69 & 71 M.C.R. For Mr. R.L. Medley.

prepared by

ARIZONA SURVEYING SERVICE

SURVEYED BY E.V.S.	CLOSURE BY E.V.S.	DRAWN BY H.L.M.	JOB No - 59-134
CHECKED BY H.L.M.	CHECKED BY M	CHECKED BY E.V.S.	SCALE 1" = 200'

DIN # 56618-1/1
APLS