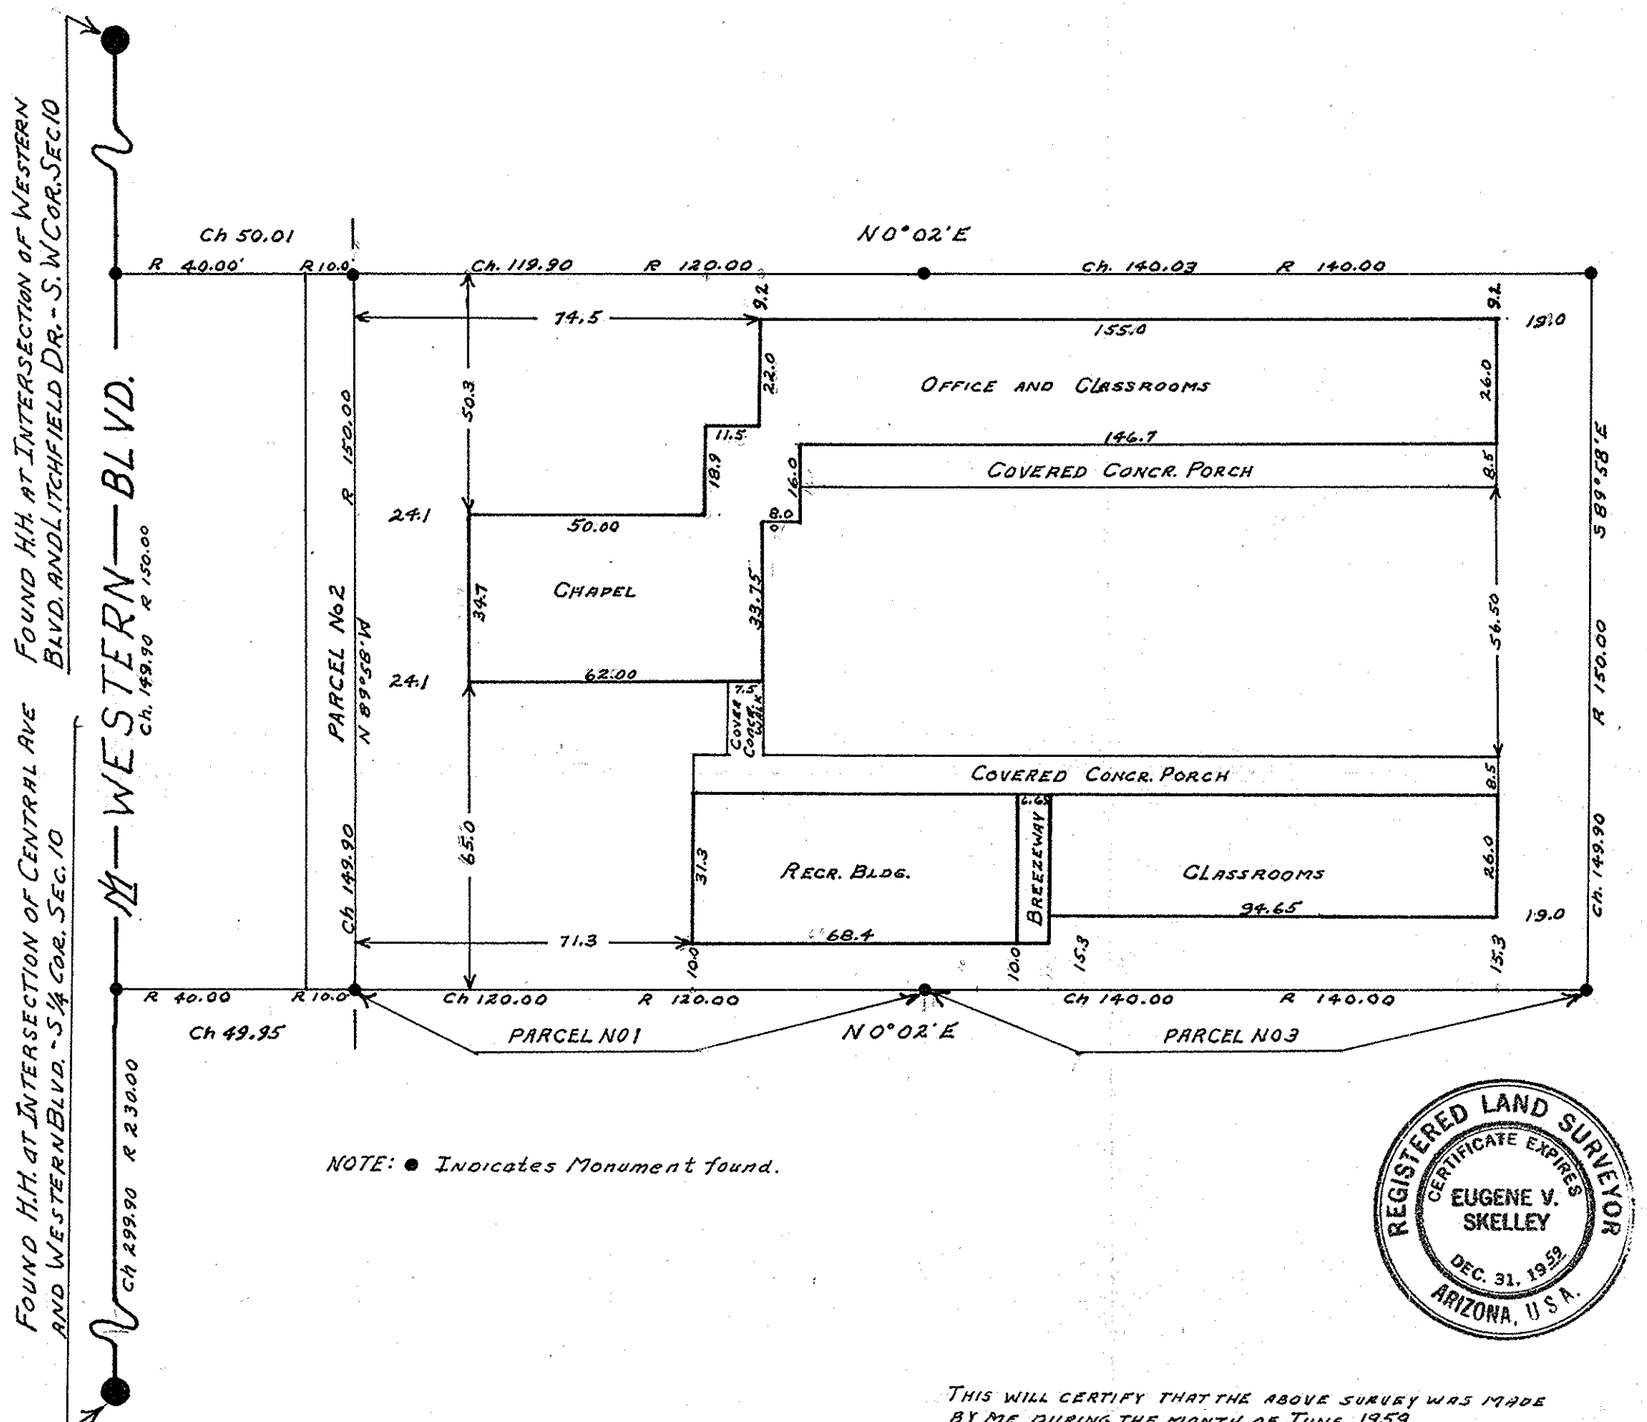

REGISTERED LAND SURVEYOR
CERTIFICATE EXPIRES
EUGENE V. SKELLEY
DEC. 31, 1959
ARIZONA, U.S.A.

THIS WILL CERTIFY THAT THE ABOVE SURVEY WAS MADE BY ME DURING THE MONTH OF JUNE, 1959

Eugene V. Skelley, R.L.S.

Scale 1" = 30'

SURVEYED BY E.V.S. & H.L.M.		DRAWN BY E.V.S.	JOB NO 59-129
CHECKED BY E.V.S.		CHECKED BY H.L.W.	JUNE 10, 1959

REPORT OF A PROPERTY SURVEY
FOR
THE AVONALE COMMUNITY CHURCH
DEPICTING
A PORTION OF THE SE ¼, SE ¼, SW ¼ SEC 10, T1N, R1W, G & S.R.B.L. & M., DEFINED AS PARCELS NO 1, 2 & 3 ON PRELIMINARY TITLE REPORT NO B187831, LAWYERS TITLE OF PHX.- PARCEL No 1 BEING SHOWN ON A PLAT IN 1954 BY J.W. PADGETT, REG. C.E.
PREPARED BY
ARIZONA SURVEYING SERVICE

DIN # 56638-1/1
APLS