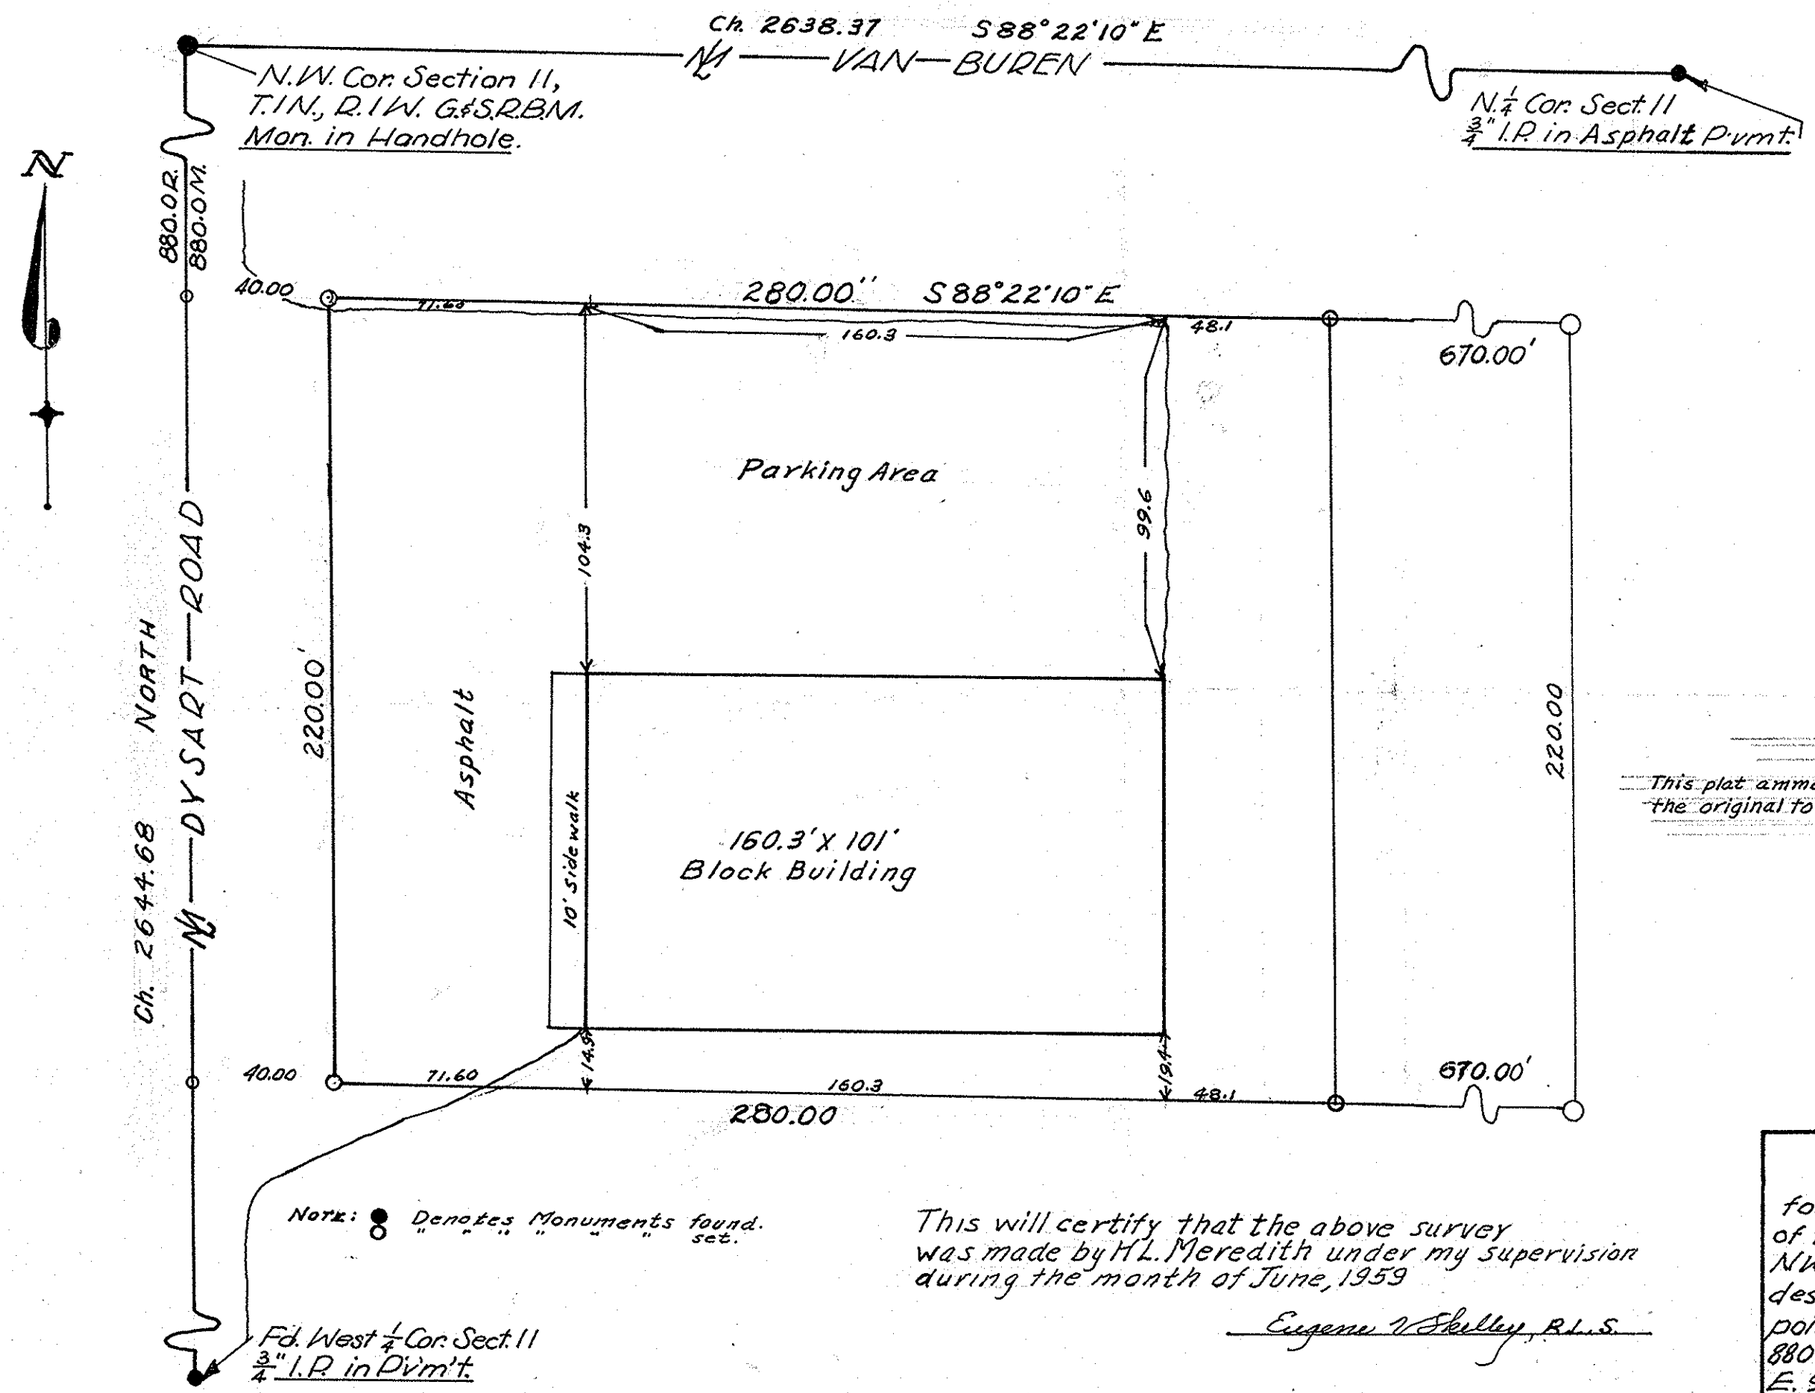

NOTE

This plat ammends the 260.00' distances shown on the original to 280.00'.

Nov. 6, 1959, Eugene V. Skelley, R.L.S.

REGISTERED LAND SURVEYOR
CERTIFICATE EXPIRES
EUGENE V. SKELLEY
DEC. 31, 1959
ARIZONA, U.S.A.

NOTE: ● Denotes Monuments found.
○ " " " " " set.

This will certify that the above survey was made by H.L. Meredith under my supervision during the month of June, 1959

Eugene V. Skelley, R.L.S.

Scale: 1" = 40'

SURVEYED BY E.V.S. & H.L.M.	CLOSURE BY H.L.M.	DRAWN BY H.L.M.	Scale 1" = 40'	JOB 59-128
CHECKED BY E.V.S.	CHECKED RRN	CHECKED E.V.S.		June, 1959

REPORT OF
A PROPERTY SURVEY

for the S.H.&W. Building Enterprises — of the west 320' of a portion of the NW¼ of Section 11 T.1N., R.1W G.&S.R.B.M. described as follows: beginning at a point on the West line of Said Section 11, 880' S. of the NW. corner thereof thence E. 990'; thence S. 220; thence W 990'; thence N. 220' to the point of beginning.

PREPARED BY
ARIZONA SURVEYING SERVICE

DIN # 56639-1/1
APLS