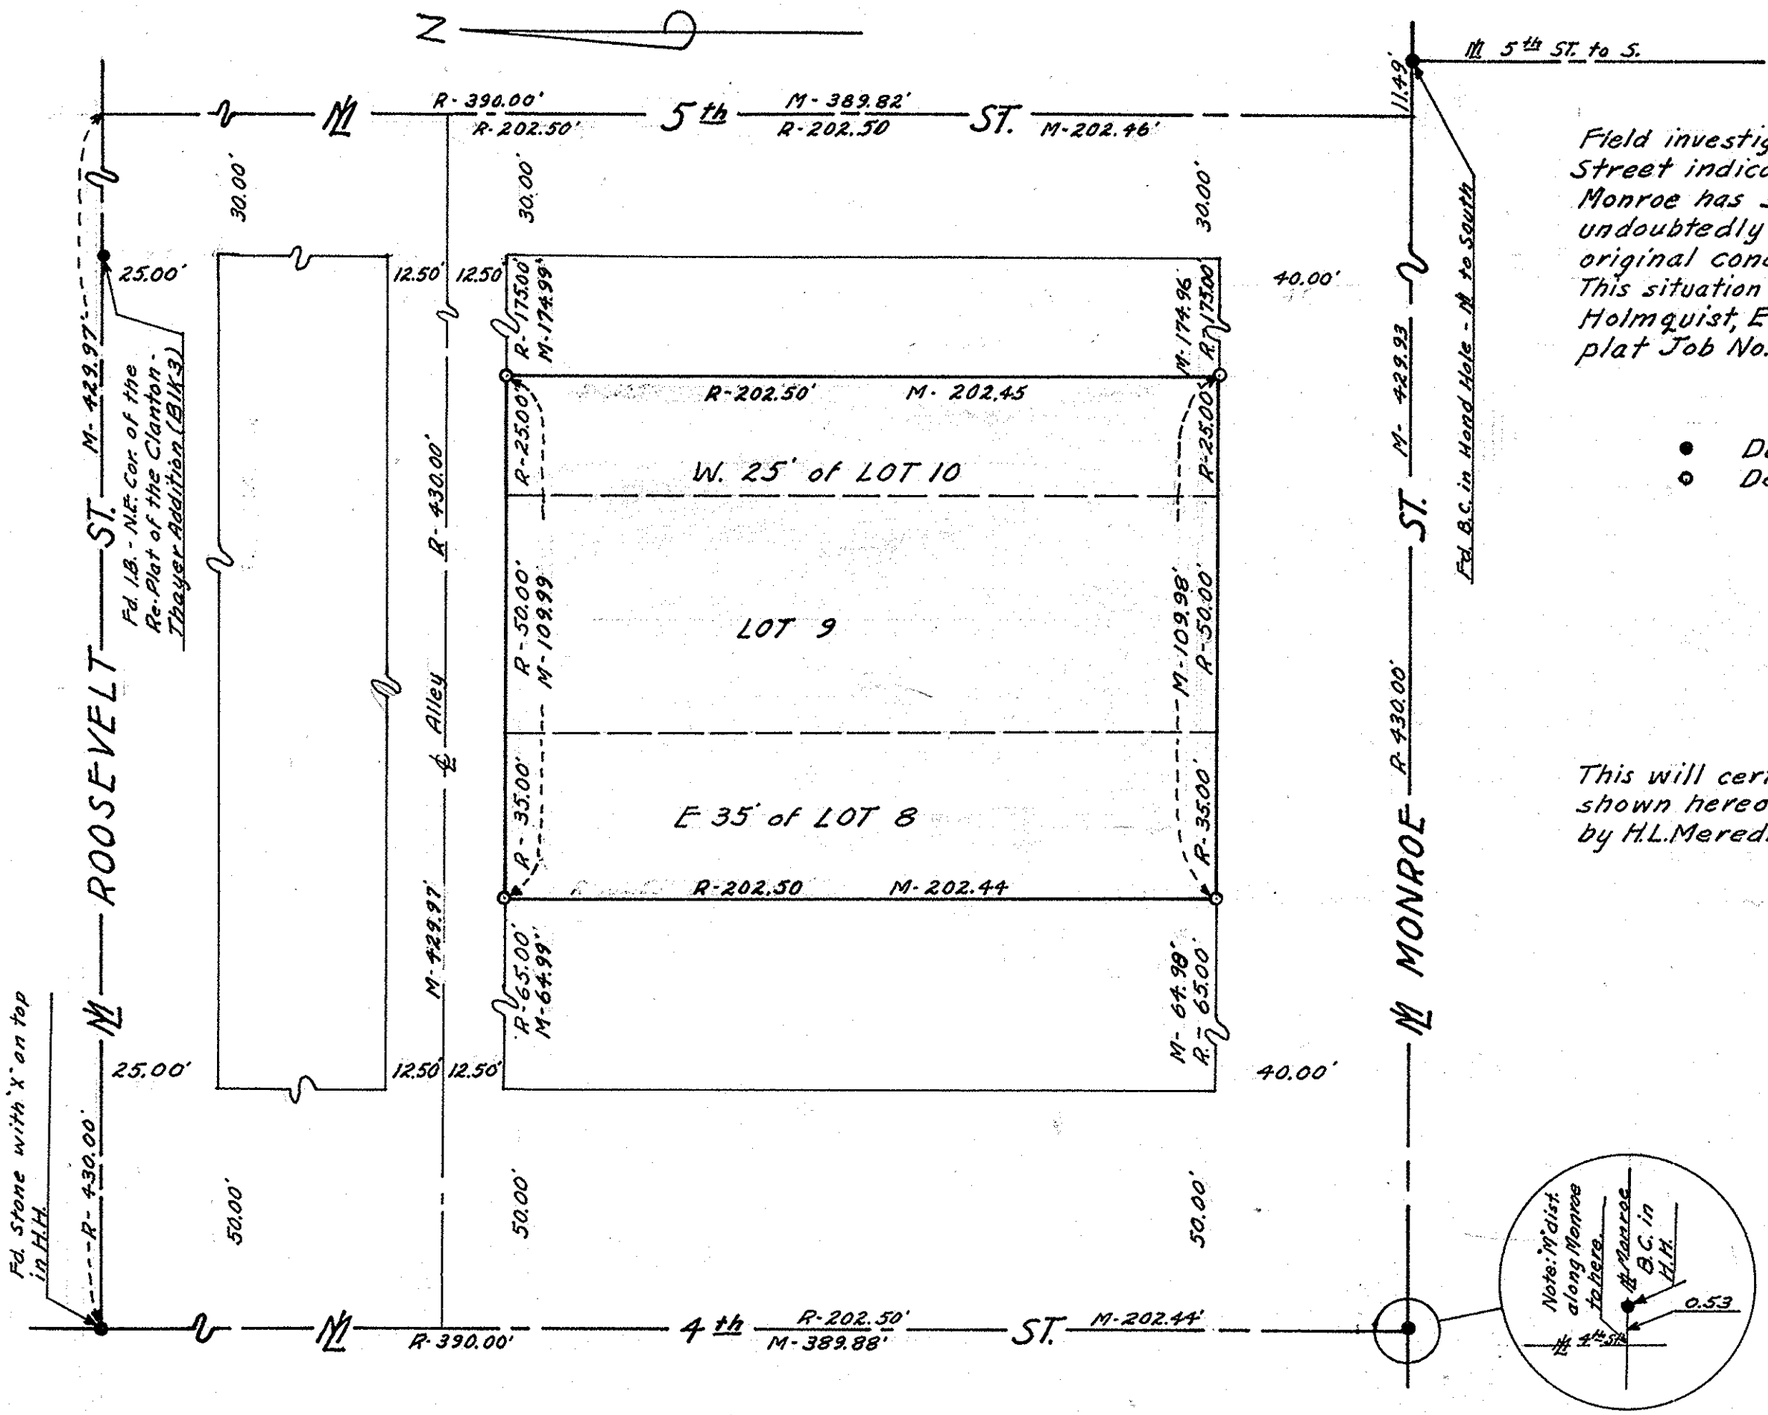

NOTE

Field investigation of the monument line of 4th Street indicates that the monument at 4th St. & Monroe has shifted 0.53' to the East. This was undoubtedly due to breakage and shifting of the original concrete paving.
This situation was also found and reported by F.N. Holmquist, Engineer in Nov., 1954 on his survey plat Job No. 7062.

LEGEND

- ● Denotes monument found
- ○ Denotes ½ I.P. set or 'x' cut in concr.

This will certify that the survey of the premises shown hereon was made under my direction by H.L. Meredith during July, 1960.

Eugene V. Skelley, R.L.S.

REGISTERED LAND SURVEYOR
CERTIFICATE EXPIRES
EUGENE V. SKELLEY
DEC. 31, 1960
ARIZONA, U.S.A.

REPORT OF SURVEY
FOR
MR. TRAVIS CURRY

Depicting the E.35' Ft. of Lot 8, All of Lot 9 & the W. 25' Ft. of Lot 10.- All in Block 3 of the Re-plat of the Clanton-Thayer Addition to Buckeye as shown in BK 15 of P3 of Maps, M.C.R.

Surveyed by H.L.M	Drawn by E.V.S.	Scale - 1" = 30'	Sheet 1 of 2
Cecked by E.V.S.		Job No - 60-176	

ARIZONA SURVEYING SERVICE

DIN# 56640-1/2
APLS