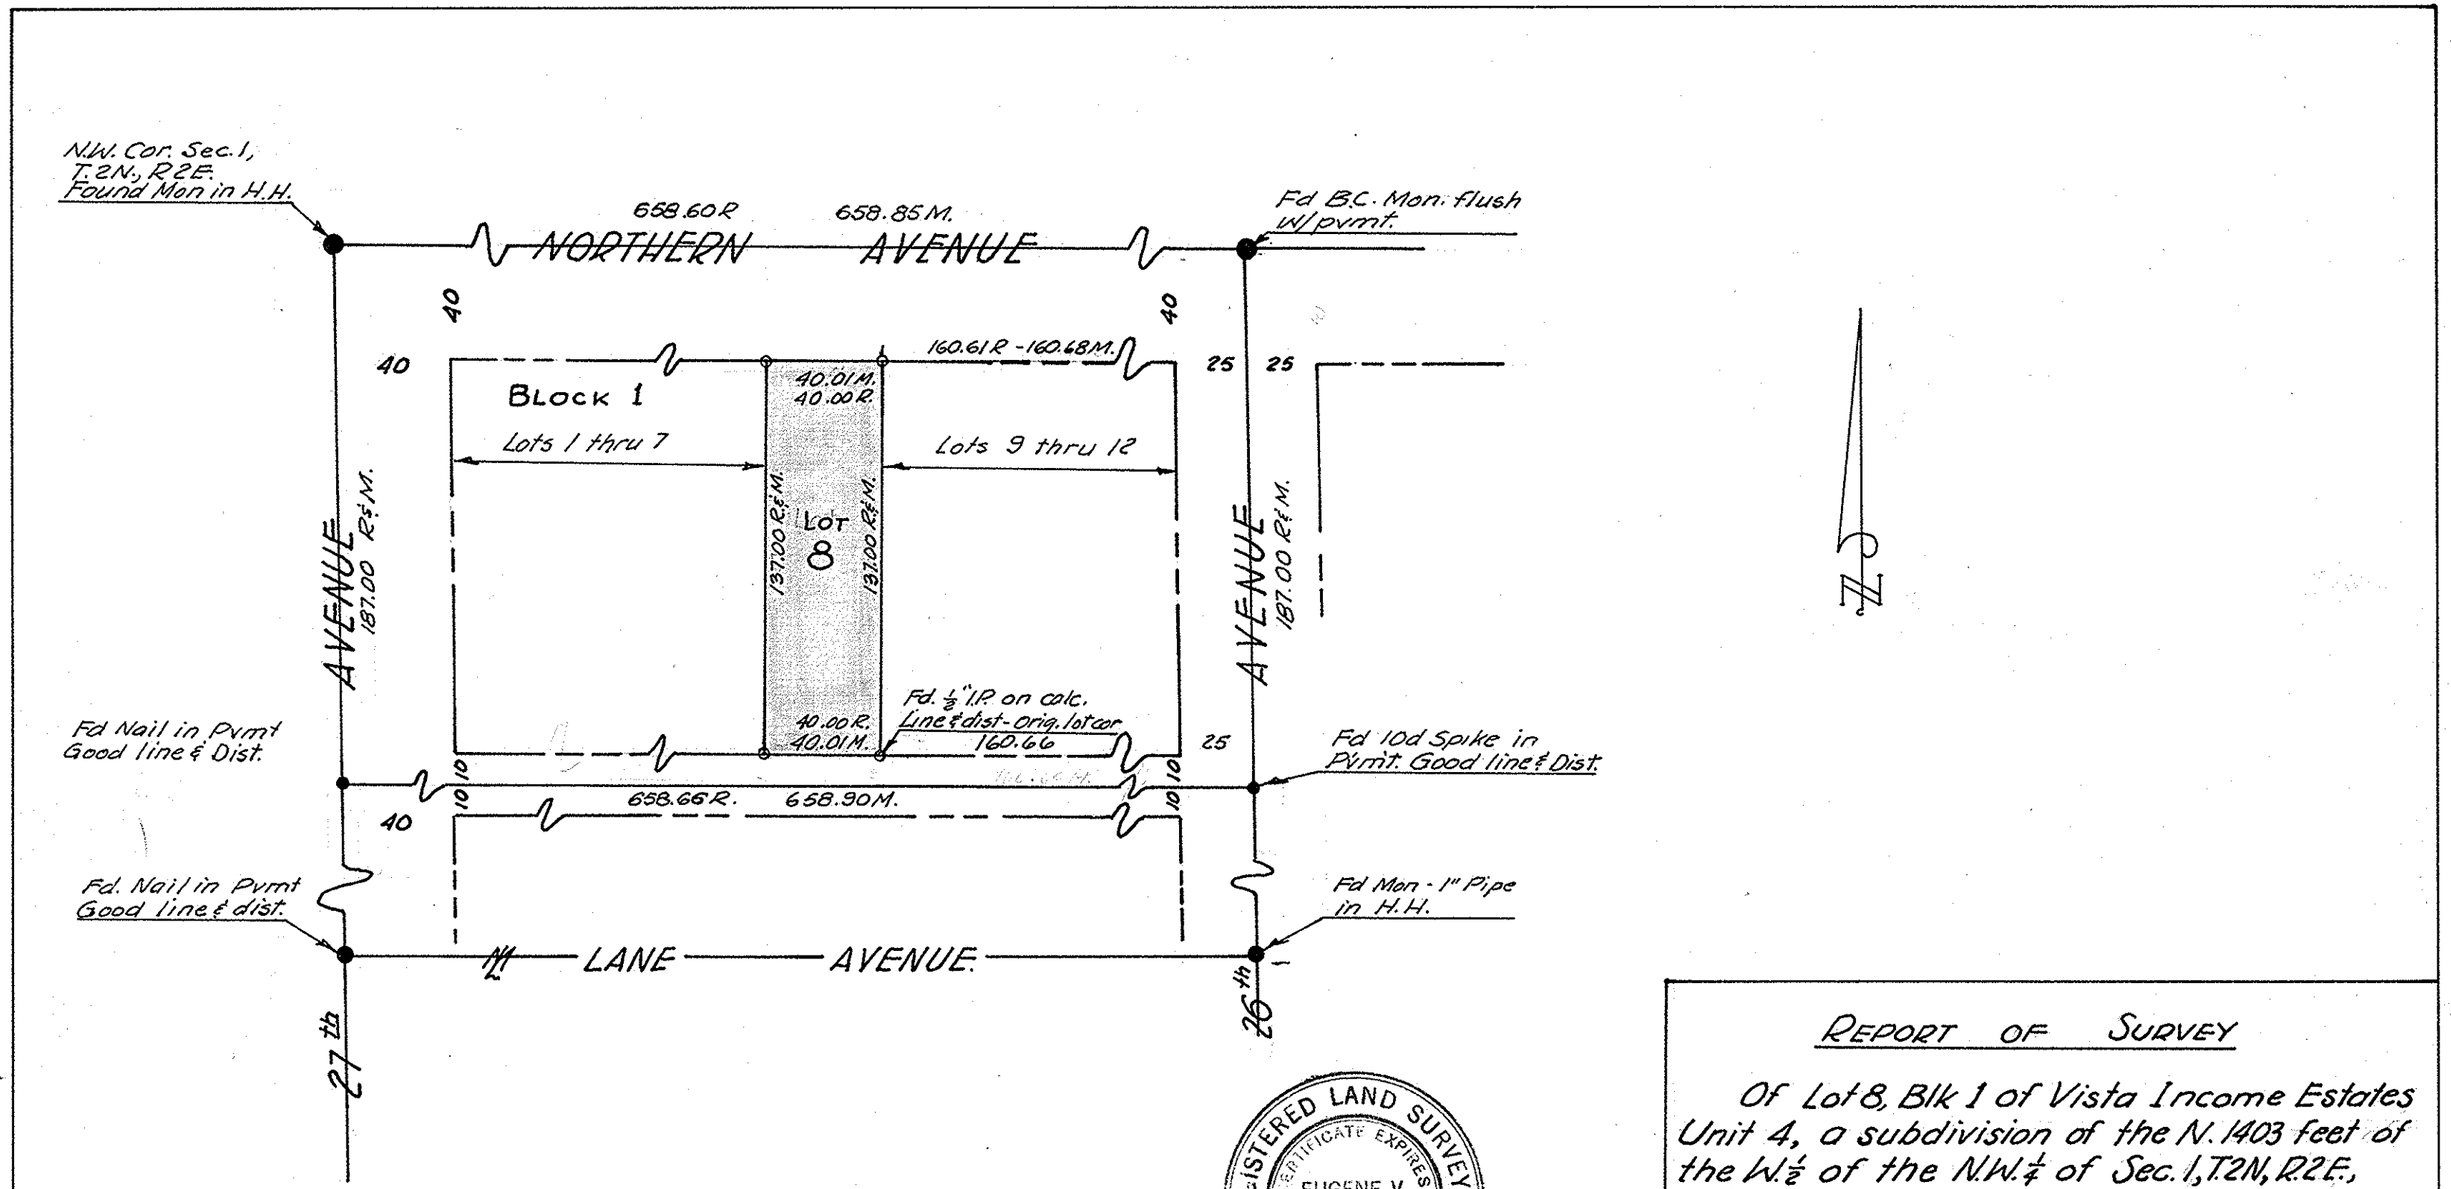

LEGEND

- Survey Monuments found.
- Corners Set.
- Property Lines
- Monument Lines
- R&M Record dist; Measured dist.

REGISTERED LAND SURVEYOR
CERTIFICATE EXPIRES
EUGENE V. SKELLEY
DEC. 31, 1960
ARIZONA, U.S.A.

This is to certify that the survey of the premises hereon platted was made under my direction in May 1960.

Eugene V. Skelley

Surveyed	H.L.M.	SCALE 1" = 50'	JOB 60-169
Checked	E.V.S.	DRAWN H.L.M.	6 May, 1960

REPORT OF SURVEY

Of Lot 8, Blk 1 of Vista Income Estates Unit 4, a subdivision of the N. 1403 feet of the W.½ of the N.W.¼ of Sec. 1, T.2N, R.2E., G&S.R.B.L.&M. as recorded in Book 21, Page 1, Except the N. Seven feet of said Lot as recorded in Dkt. 1445, P.221 of the Maricopa County, Arizona Records.

FOR

Mr. & Mrs. James M. Basham
5717 N. 31st Dr. Phoenix, Arizona.

BY

ARIZONA SURVEYING SERVICE

DIN # 56642-1/1
APLS