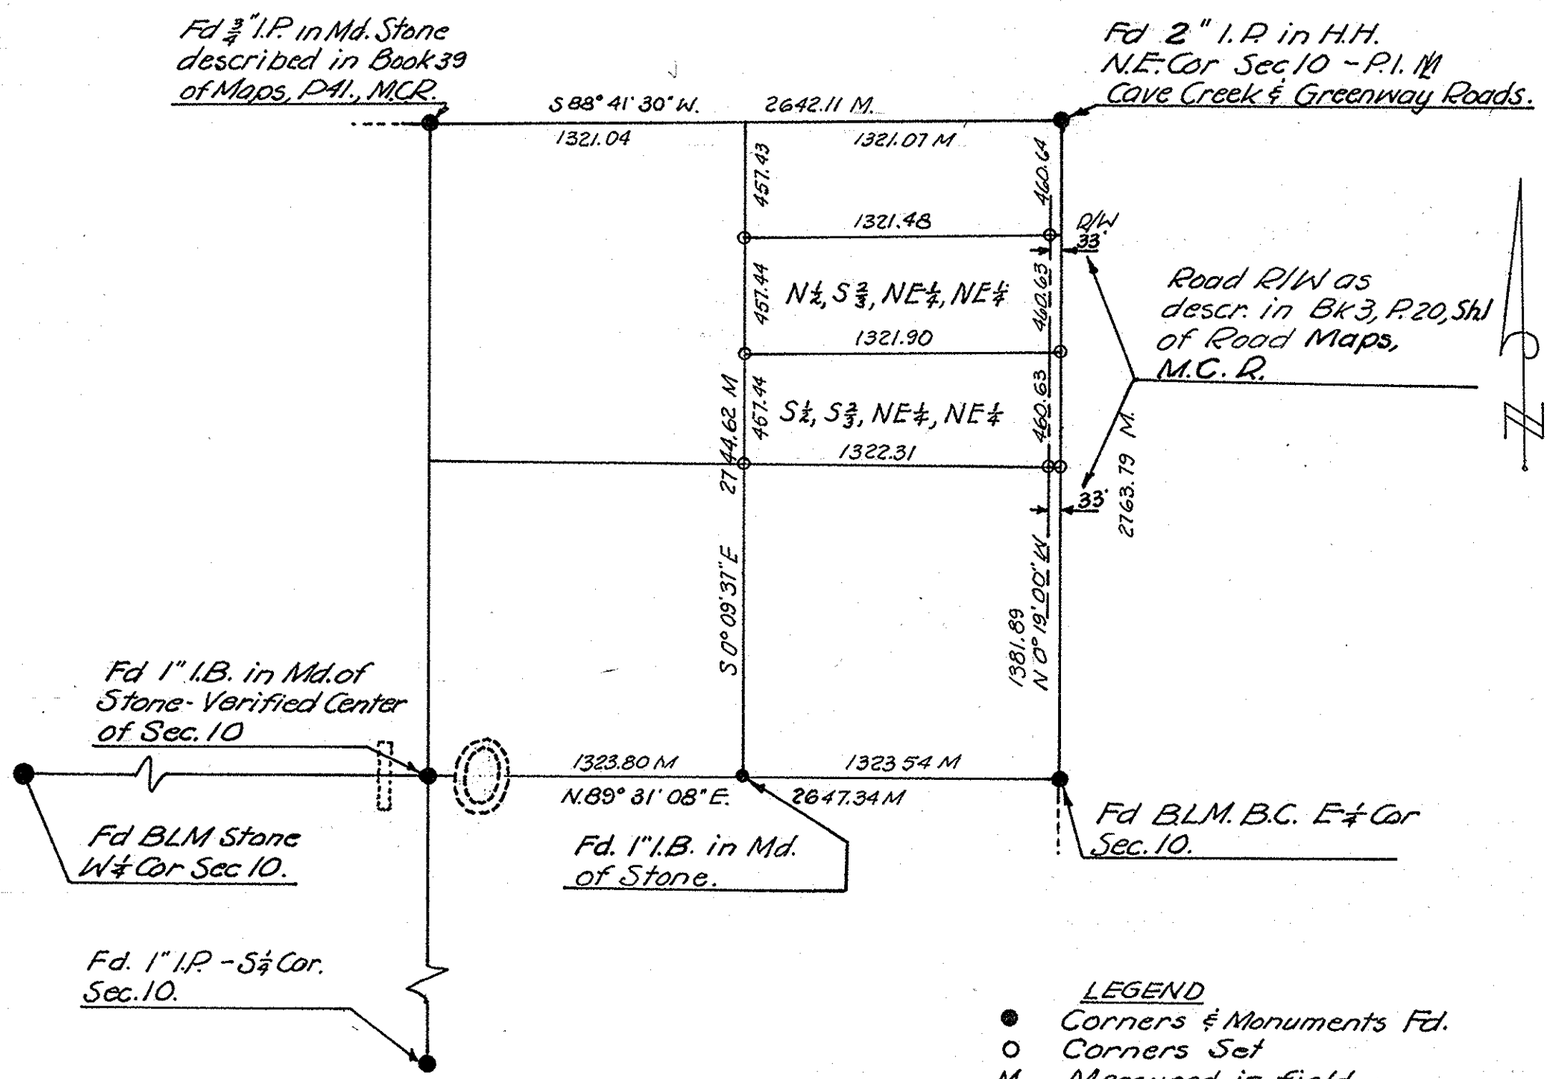

This is to certify that the survey hereon platted was made by me in June, 1960.

Eugene V. Skelley

REGISTERED LAND SURVEYOR
CERTIFICATE EXPIRES
EUGENE V. SKELLEY
DEC. 31, 1960
ARIZONA, U.S.A.

LEGEND

● Corners & Monuments Fd.
○ Corners Set
M Measured in field.

REPORT OF SURVEY.

Of the S. two thirds of the N.E.¼ of the NE¼ of Sec. 10, T.3N., R.3E., G&S.R.B.L.&M.- Maricopa County, Arizona.

for

Mr. H.S. LAUER
LAUER & AUGUSTINE, REALTORS.

ARIZONA SURVEYING SERVICE.

Surveyed by E.V.S.		Scale 1"=600'
Checked - H.L.M.	Job- 60-167	Drawn by H.L.M.

DIN# 56643-1/1 APLS