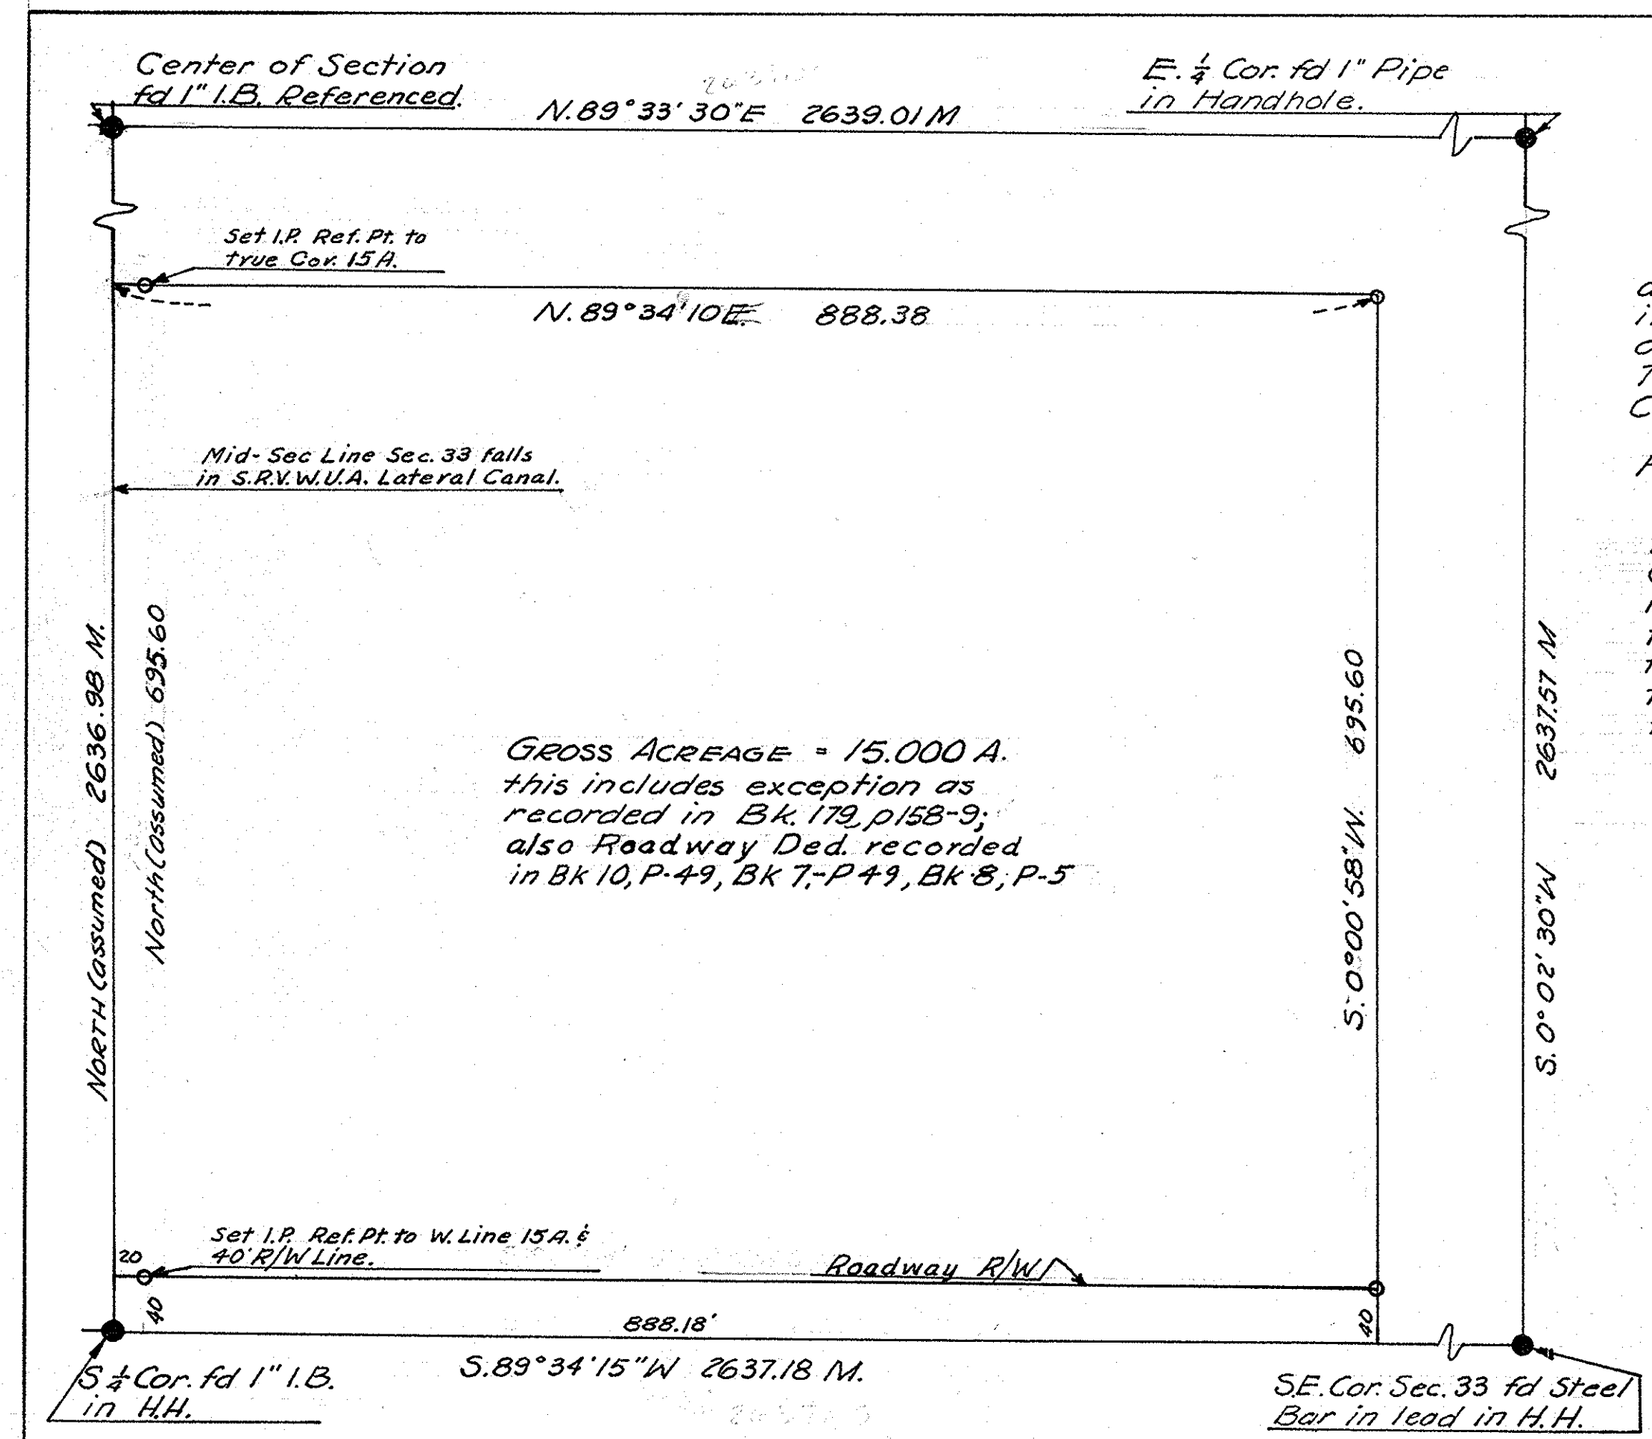

REPORT OF SURVEY.

delineating a parcel of 15 acres in area in the Southwest corner of the W. ½ of the SE ¼ of Sec. 33, T2N, R2E, G & S.R.B.L & M in the County of Maricopa, Arizona.

For Mr. & Mrs. Hubert Hawkins

DESCRIPTION

Beginning at the S. ¼ Cor. of Sec. 33, T2N, R2E, G & S.R.B.L. & M., thence North (Assumed) along the mid-section line of Sec. 33 a distance of 735.60 ft.; thence N. 89°34'10" E a distance of 888.38 ft.; thence S 0°0'58" W. a distance of 735.60 ft.; thence S 89°34'15" W. a distance of 888.18 ft. to the point of Beginning.

LEGEND

● Survey Mon. found.
○ Prop. Cor. Set.

N

REGISTERED LAND SURVEYOR
CERTIFICATE EXPIRES
EUGENE V. SKELLEY
DEC. 31, 1960
ARIZONA, U.S.A.

This is to certify that the survey here shown was made under my direction in March, 1960.

Eugene V. Skelley

Checked by E.V.S.	Surveyed HLM Drawn HLM	SCALE 1" = 100' JOB # 60-165	ARIZONA SURVEYING SERVICE.

D/N# 56644-1/1
APLS