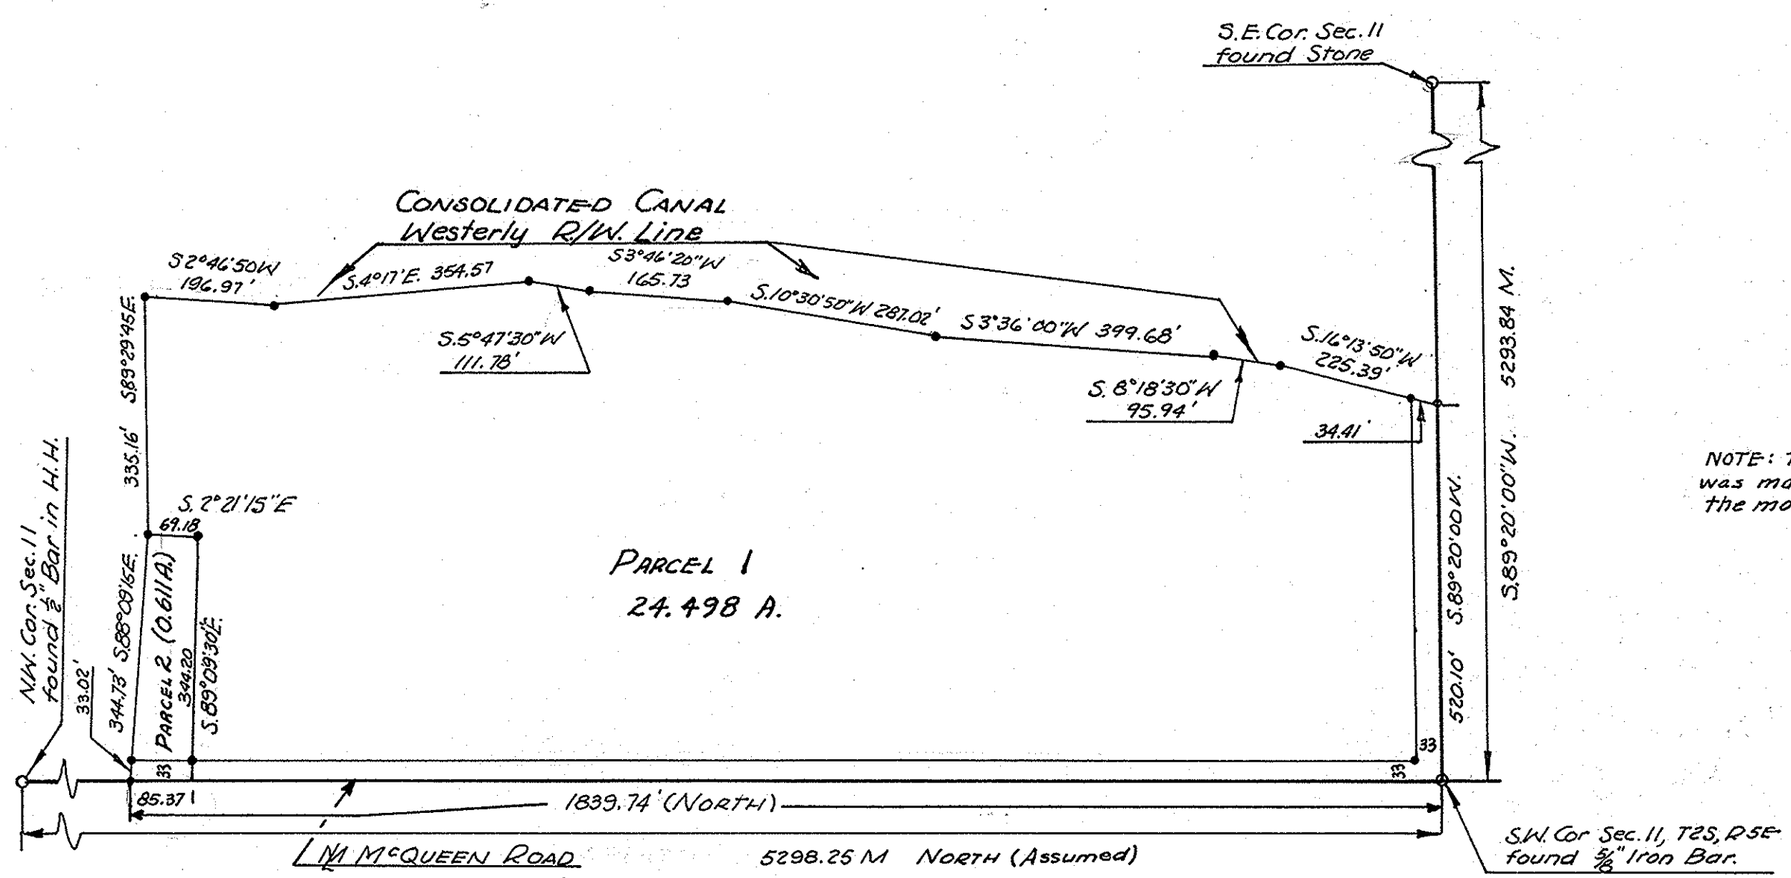


NOTE: This will certify that the survey shown hereon was made by H.L. Meredith under my direction during the month of Jan. 1960.

Eugene V Skelley, R.L.S.

REGISTERED LAND SURVEYOR
CERTIFICATE EXPIRES
EUGENE V. SKELLEY
DEC. 31, 1962
ARIZONA, U.S.A.

LEGEND
• Property Corners Set.
33' R.W. for Roadways.

REPORT OF SURVEY
FOR
MR. O.L. CLUFF
Depicting a portion of the S.W. ¼, Sec. 11, T2S, R5E, G.&S.R.B.L.&M.

| | | | |
|---|---|---|---|
| SURVED BY H.L.M. | | DRAWN BY - H.L.M. & E.V.S. | SCALE - 1" = 200' |
| CHECKED BY E.V.S. | | CHECKED BY - J.H.S. & E.V.S. | JOB NO. - 60-159 |

ARIZONA SURVEYING SERVICE

DIN # 56645 - 1/1
APLS