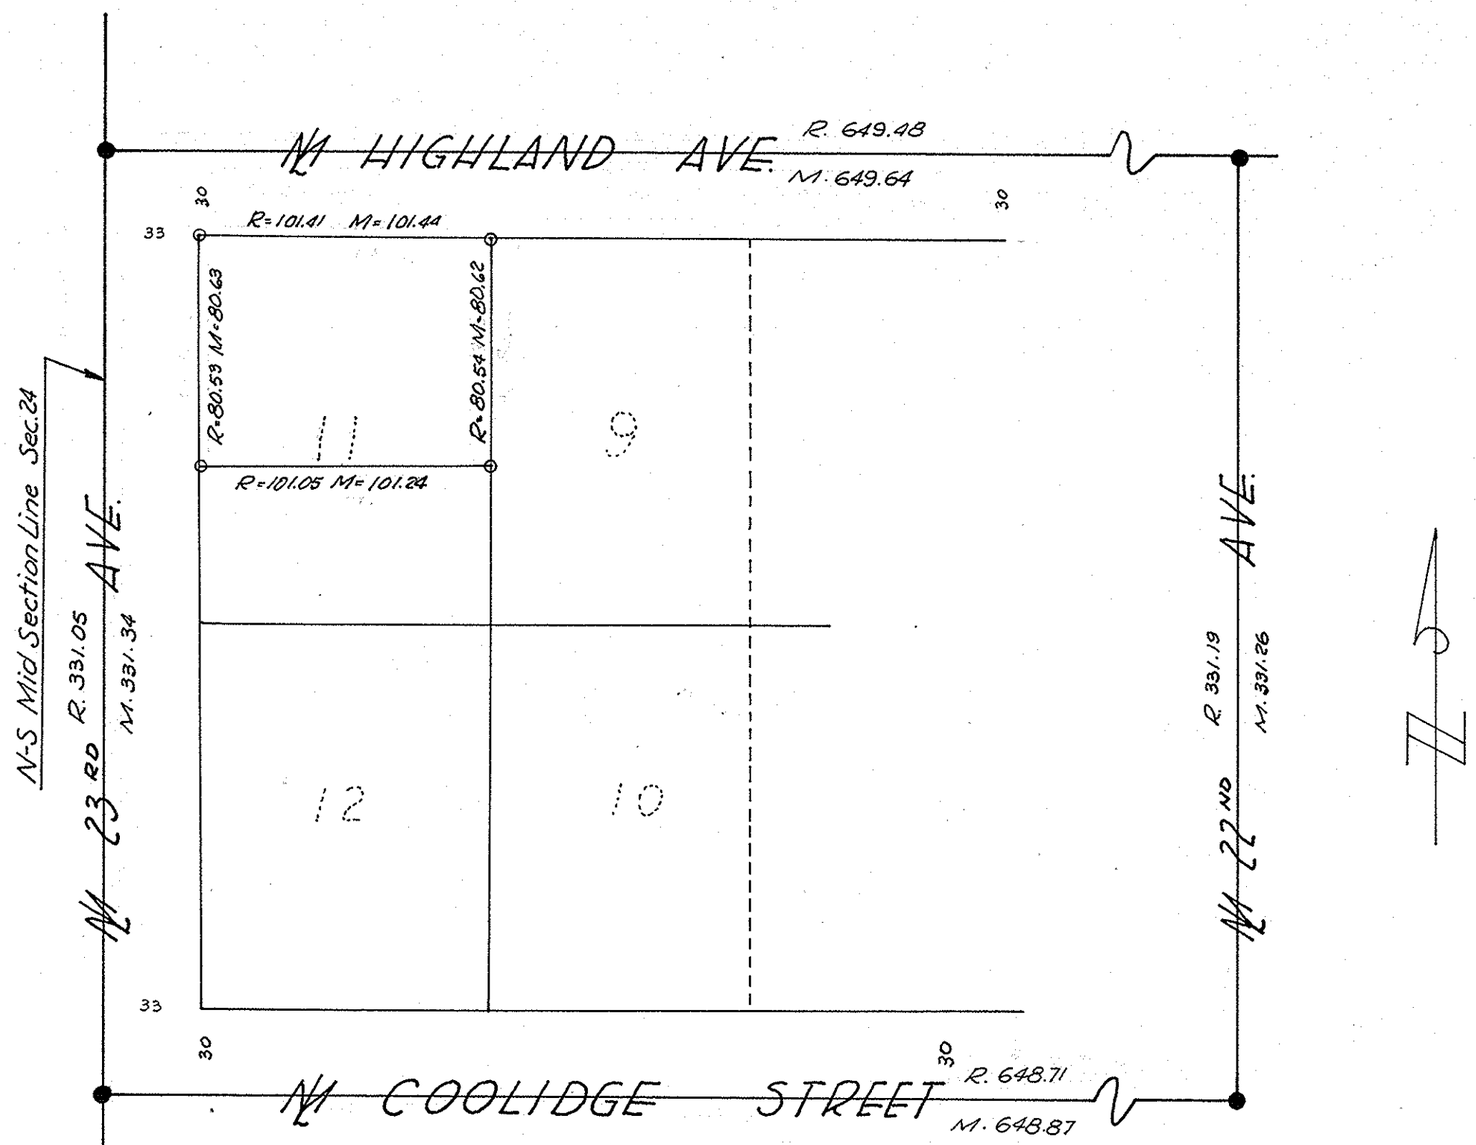

LEGEND
- ● Monuments found.
- ○ Corners Set.
- R. Record distance
- M. Measured distance.

REGISTERED LAND SURVEYOR
CERTIFICATE EXPIRES
EUGENE V. SKELLEY
DEC. 31, 1960
ARIZONA U.S.A.

This is to certify that the survey hereon shown was made by me in Dec. 1959.

Eugene V. Skelley

REPORT OF SURVEY of Lot 11, of ROWLETT PLACE No. 1., a subdivision of Lot 2, Block 7, Fruitland, the NW¼, SW¼, NE¼ of Section 24, T2N., R2E. G&S.R.BL&M Maricopa Co., Arizona Except the S. 55 feet thereof as described in the plat of record in Book 30, P8 Maricopa Co., Arizona Records.

FOR MR. L.J. Downing by ARIZONA SURVEYING SERVICE

DRAWN	H.L.M.	JOB	59 153
CHECKED	E.V.S.	SCALE	1" = 50'

DIN # 56647-1/1
APLS