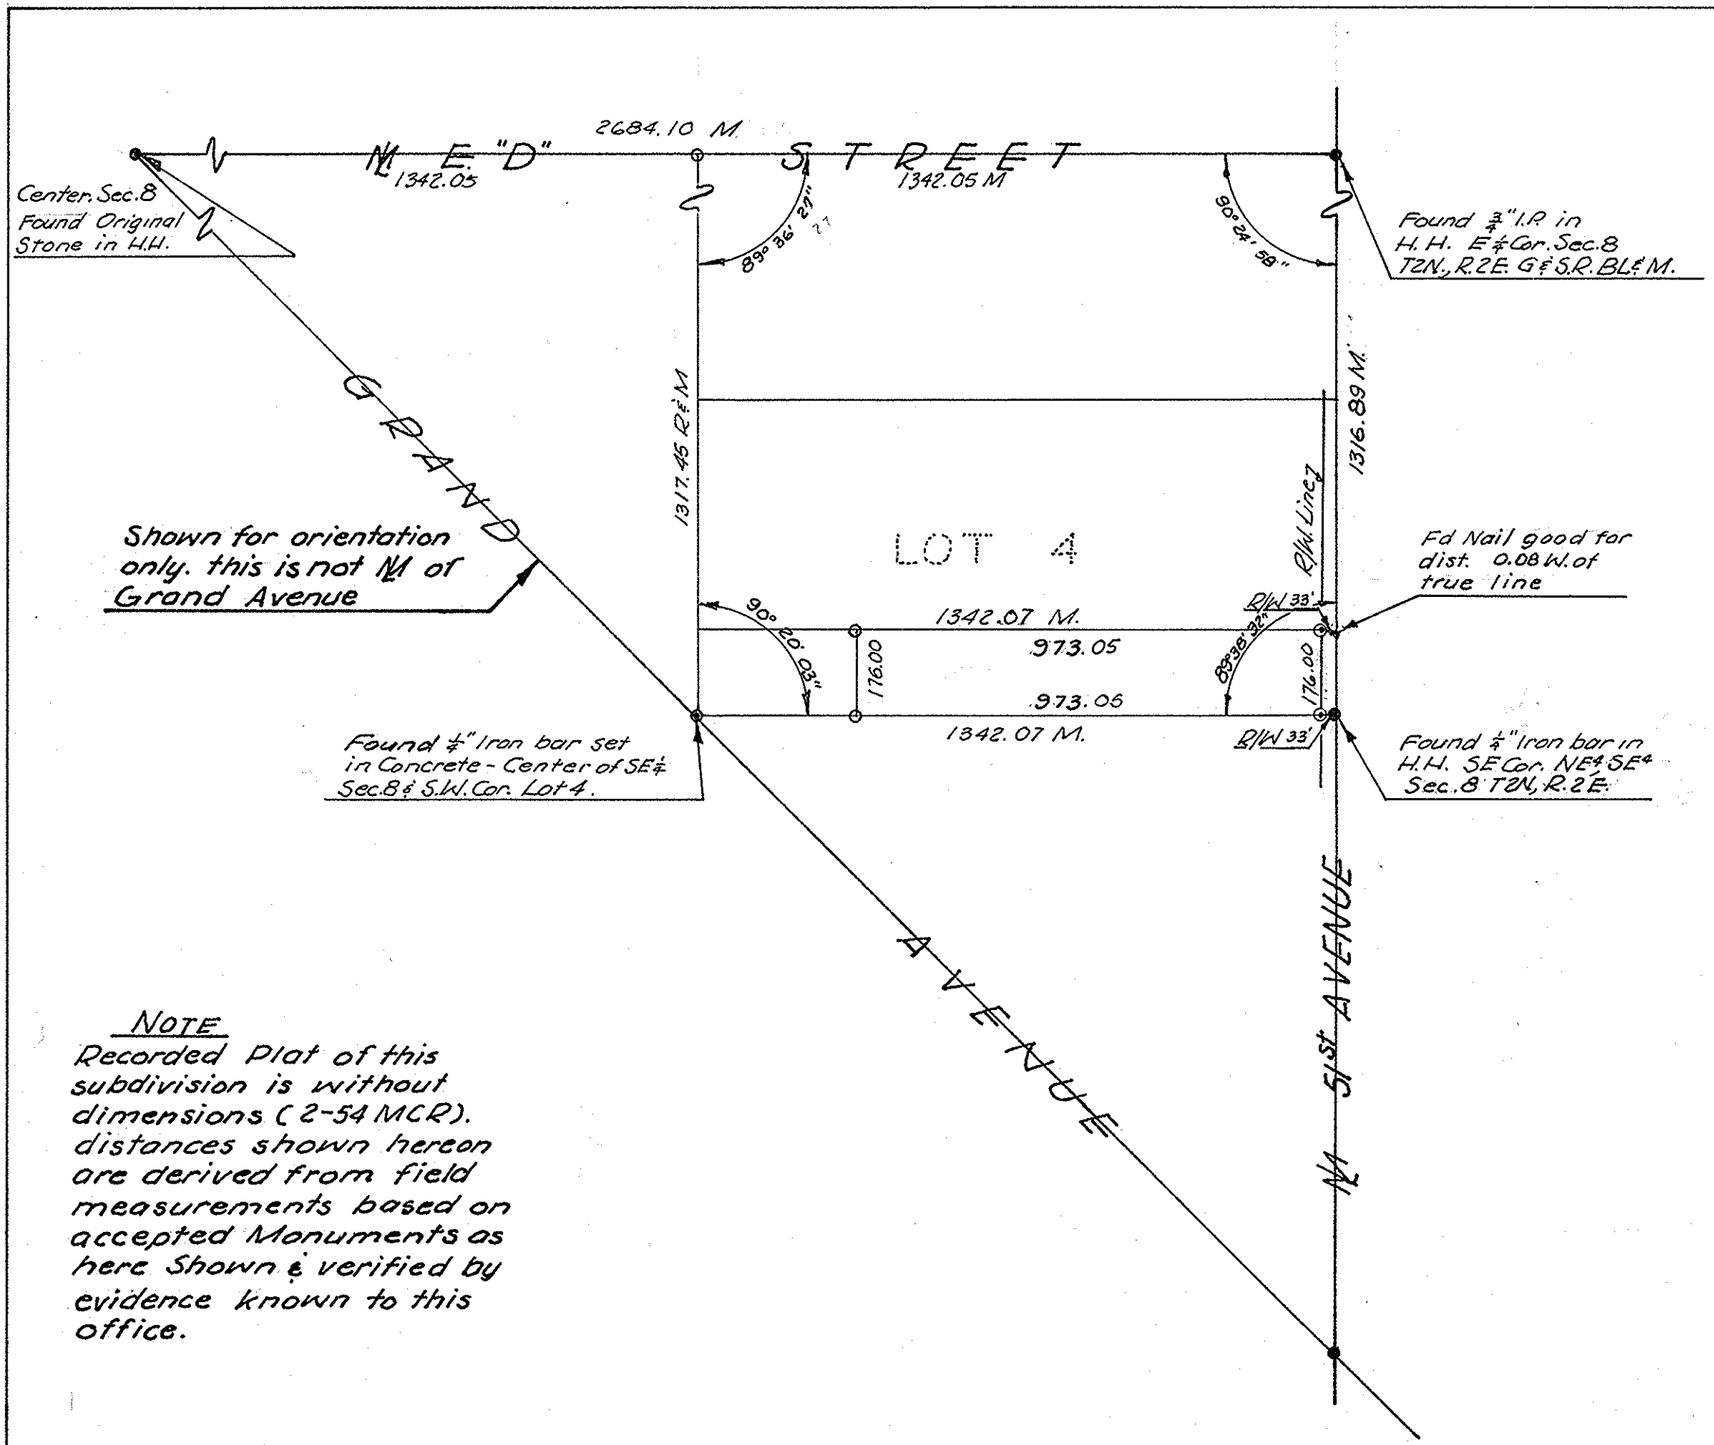

LEGEND
- ○ Corners Set
- ● Monuments Found

REGISTERED LAND SURVEYOR
CERTIFICATE EXPIRES
EUGENE V. SKELLEY
DEC. 31, 1960
ARIZONA, U.S.A.

This is to certify that the survey here shown was made under my direction in Jan. 1960

Eugene V. Skelley

NOTE
Recorded Plat of this subdivision is without dimensions (2-54 MCR). distances shown hereon are derived from field measurements based on accepted Monuments as here Shown & verified by evidence known to this office.

REPORT OF SURVEY

Of the S. 176.00' of the E¾ of Lot 4, Blk.5 of Woodford Addition to Glendale as described in Book 2, Page 54 of Maps & Docket 1167, Page 3 of the Maricopa County, Arizona Records.

SURVEYED BY H.L.M.	JOB 59-151	ARIZONA SURVEYING SERVICE
CHECKED BY E.V.S	SCALE 1" = 30'	

DIN # 56648-1/1
APLS