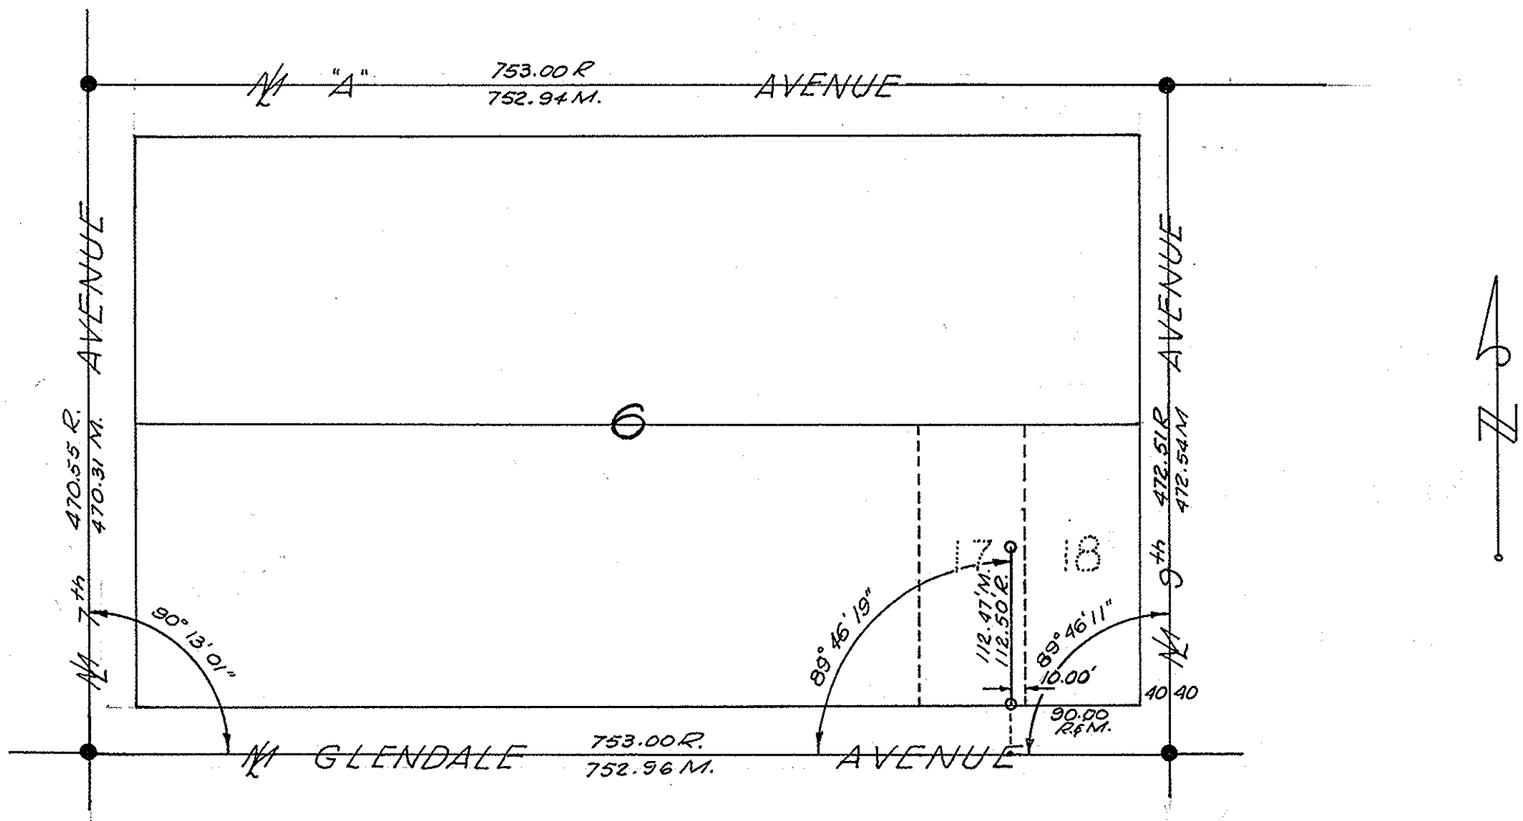

N

REGISTERED LAND SURVEYOR
CERTIFICATE EXPIRES
EUGENE V. SKELLEY
DEC. 31, 1960
ARIZONA, U.S.A.

LEGEND

Ö Monuments found
o Corners Set
R. Record dist
M. Measured Dist.

I certify that the survey hereon shown was made by H.L. MEREDITH under my direction in December, 1959.

Eugene V. Skelley RLS.

REPORT OF SURVEY
FOR NILES PEABODY
showing the establishing of the East Line of the South 112.5' of Lot 17, Blk 6 of PARK PLACE, a subdivision of the S½, SE¼, Sec. 5 T.2N, R.2E. G&SRBL&M., Maricopa Co., Arizona. Except the West 10 feet thereof as per Dkt. 1215, P.9 M.C.R.

ARIZONA SURVEYING SERVICE

	SURVEYED BY H.	DRAWN BY H.L.M.	JOB NO. 59-149
	CHECKED BY G.	CHECKED BY E.V.S.	SCALE - 1" = 100'

DIN # 56649-1/1
APLS