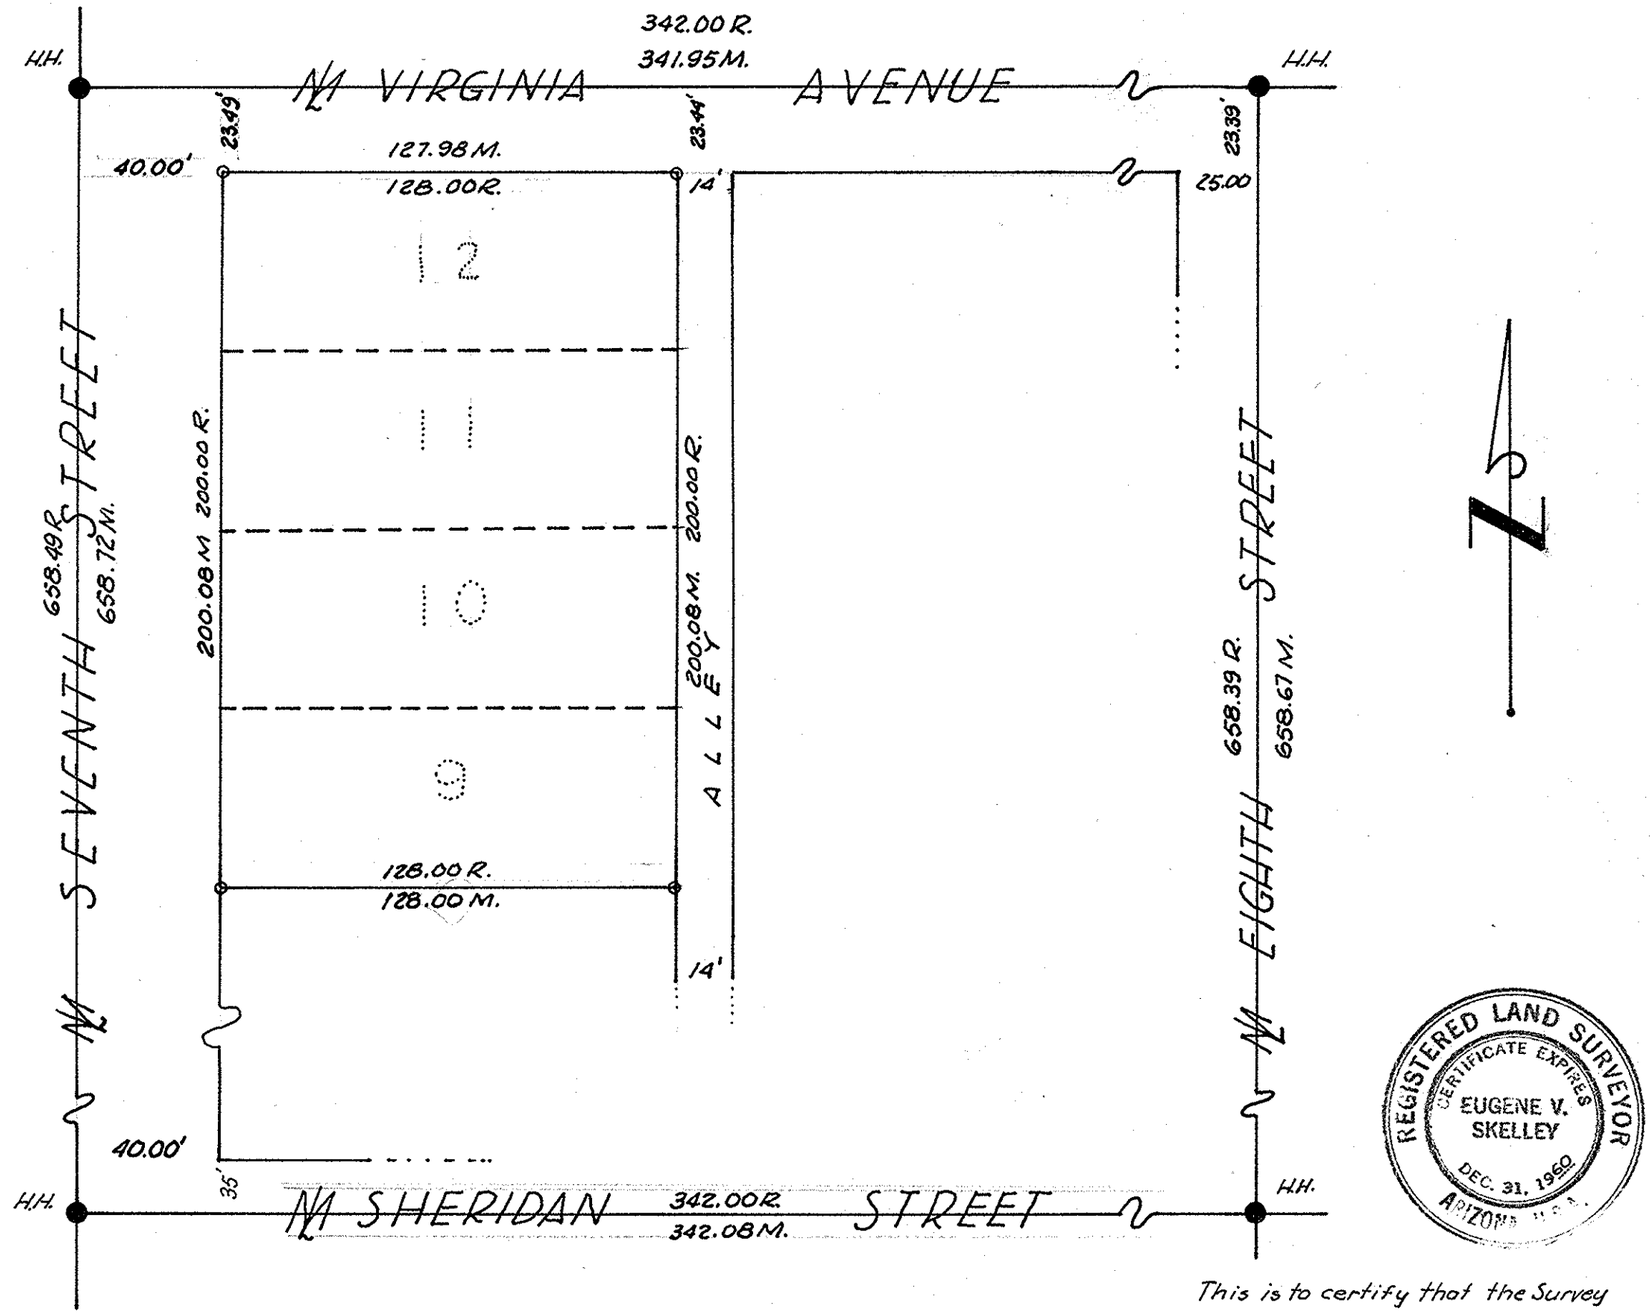


## LEGEND

R Record distance
M Measured distance
● Mon. found
o Corner Set.

NOTE: For desired 12 foot offsets from property line measure 12.6' to S from S. edge Concrete Sidewalk along Virginia; 14.5 from E. edge Sidewalk along 7th Street.

REGISTERED LAND SURVEYOR
CERTIFICATE EXPIRES
EUGENE V. SKELLEY
DEC. 31, 1960
ARIZONA U.S.A.

This is to certify that the Survey here shown was made by H.L. Meredith under my direction in December, 1959. Eugene V. Skelley

# REPORT OF SURVEY

of Lots 9, 10, 11 & 12 of Fowler Tract, a plat of record, Book 10, page 7, M.C.R., within Sec. 33, T.2N, R.3E., G&SRBL&M. Maricopa County Arizona.

For: THE TEXAS INDEPENT OIL CO.

| | | | |
|---|---|---|---|
| | SURVEYED BY H.L.M. | DRAWN BY H.L.M. | JOB NO 59-148 |
| | CHECKED BY E.V.S. | CHECKED BY E.V.S. | SCALE 1" = 40' |

ARIZONA SURVEYING SERVICE

DIN # 56650 - 1/1
APLS

6