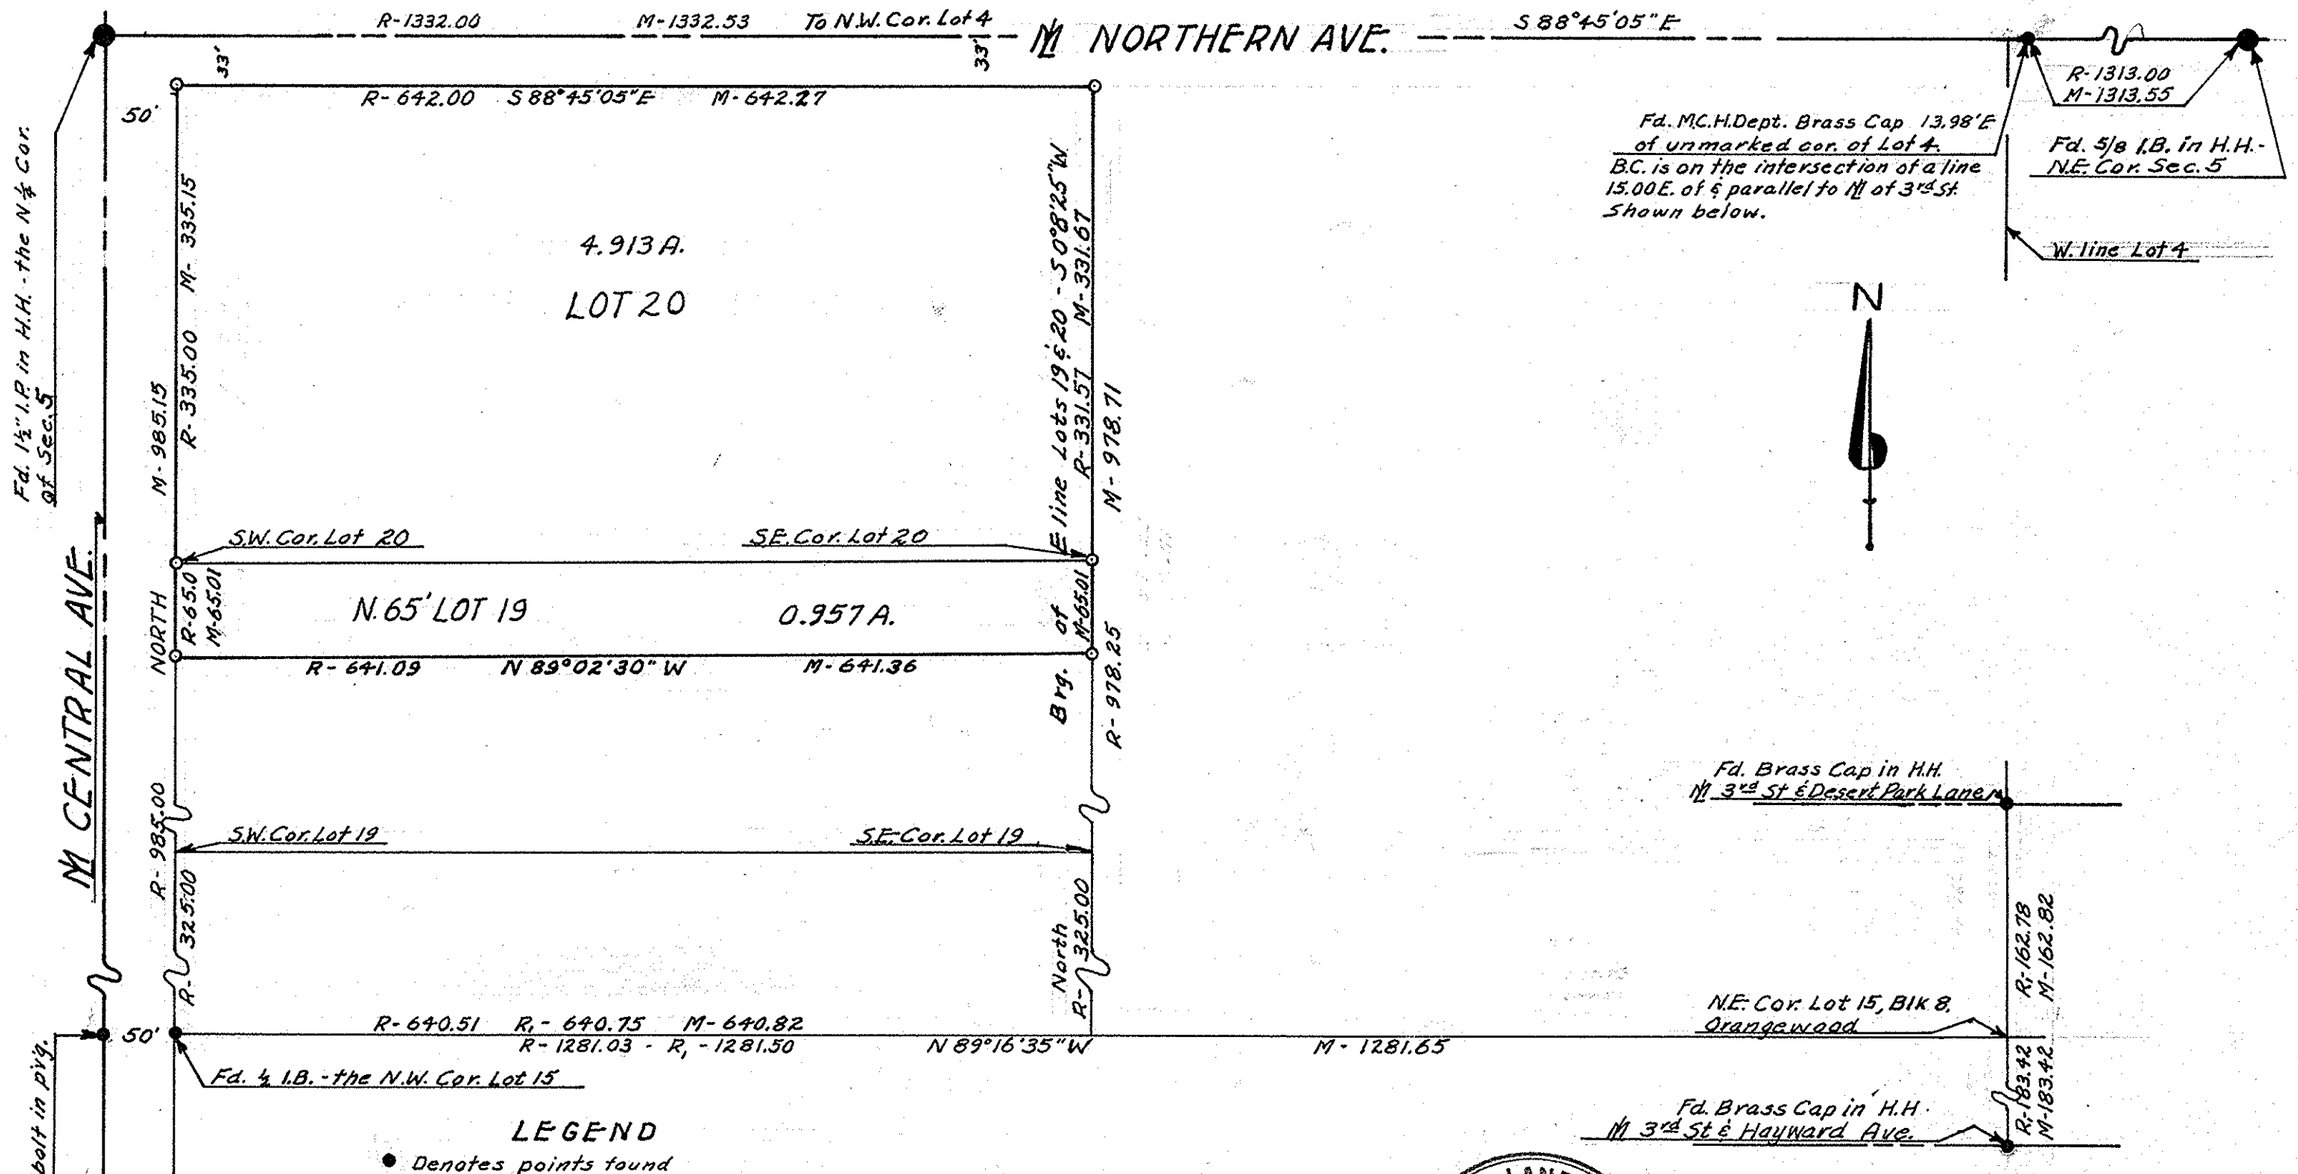

LEGEND

- ● Denotes points found
- o Denotes ½ I.B. Set.
- M - Measured
- R - Orangewood Plat
- R_1 - Subdivisions within Orangewood.

NOTE: This will certify that the survey shown hereon was made by me during the month of November, 1959

Eugene V. Skelley, R.L.S.

REGISTERED LAND SURVEYOR
CERTIFICATE EXPIRES
EUGENE V. SKELLEY
DEC. 31, 1959
ARIZONA U.S.A.

REPORT OF SURVEY FOR THE CROSSROADS METHODIST CHURCH

Depicting Lot 20 & the N. 65 Ft. of Lot 19, ORANGEWOOD SUBDIVISION, Sec. 5, T2N, R3E, G.&S.R.B.L.&M. as Recorded on Page 50 in Bk. 2 of Maps, Office of The Recorder, Maricopa Co., Arizona.

ARIZONA SURVEYING SERVICE

SURVEYED By E.V.S.	CLOSURE By E.V.S.	DRAWN BY E.V.S.	JOB No - 59-144
CHECKED By H.L.M.	CHECKED By H.L.M.	CHECKED BY H.L.M.	SCALE - 1" = 100'

DIN # 56652 - 1/1
APLS