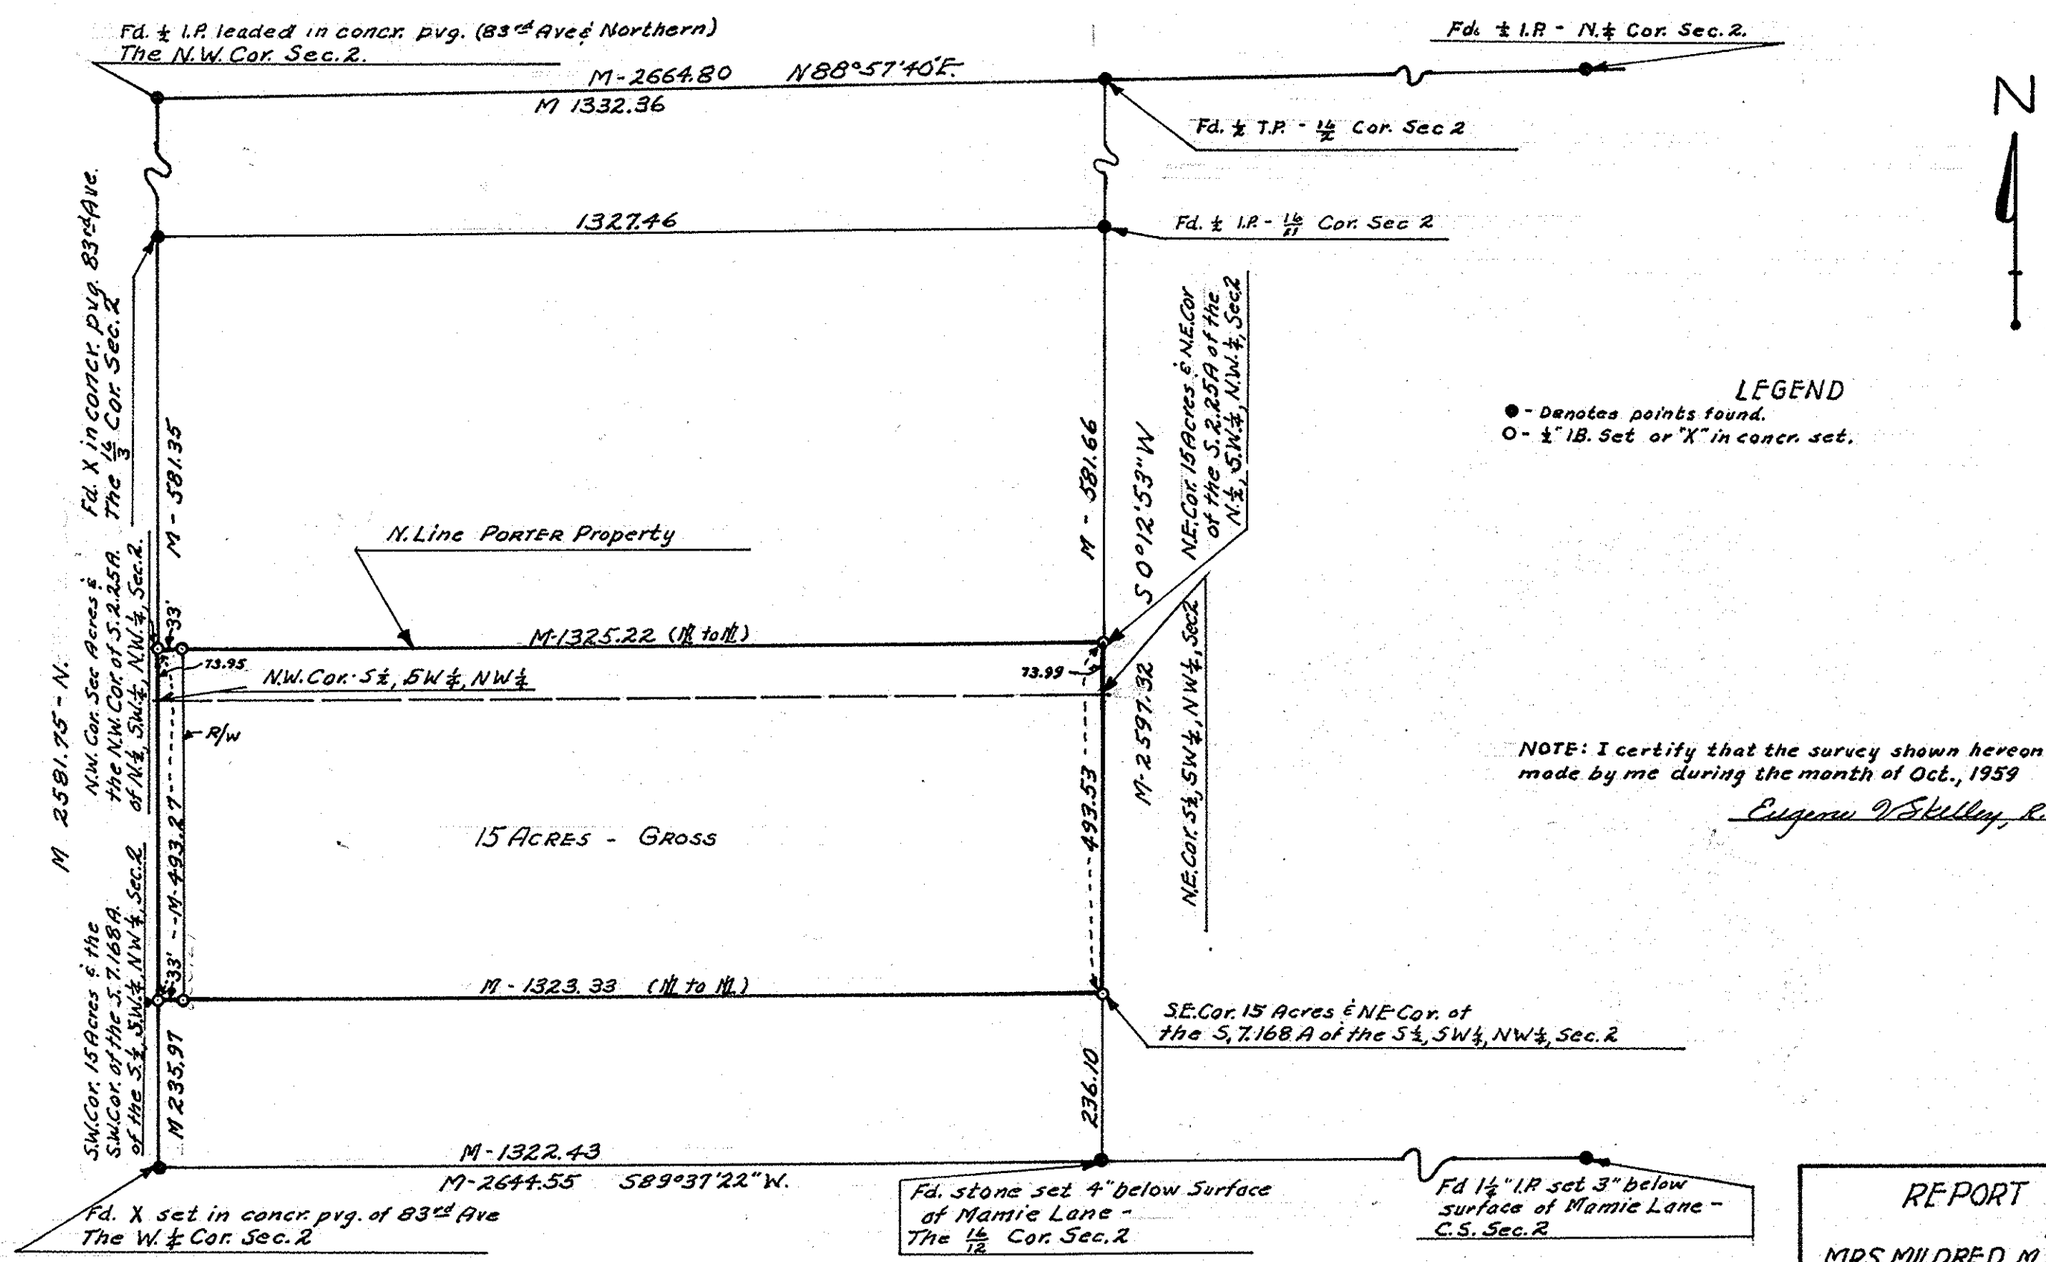

N

LEGEND

● - Denotes points found.

○ - ½" I.B. Set or "X" in concr. set.

NOTE: I certify that the survey shown hereon was made by me during the month of Oct., 1959

Eugene V. Skelley, R.L.S.

REGISTERED LAND SURVEYOR
CERTIFICATE EXPIRES
EUGENE V. SKELLEY
DEC. 31, 1959
ARIZONA, U.S.A.

REPORT OF SURVEY
FOR
MRS. MILDRED M. PORTER - - DEPICTING THE S. 2.25 Acres of the N½, SW¼, NW¼, & THE S.½, S.W.¼, N.W.¼, EXCEPT the S. 7.168 Acres thereof. of Sec. 2. T.2N., R.1E., G. & S.R.B.L. & M.

SURVEYED BY E.V.S.	CLOSURE BY E.V.S.	DRAWN BY E.V.S.	JOB NO - 59-140
CHECKED BY H.L.M.	CHECKED BY H.L.M.	CHECKED BY H.L.M.	SCALE - 1" = 200'

ARIZONA SURVEYING SERVICE

O/N # 56653 - 1/1
APLS