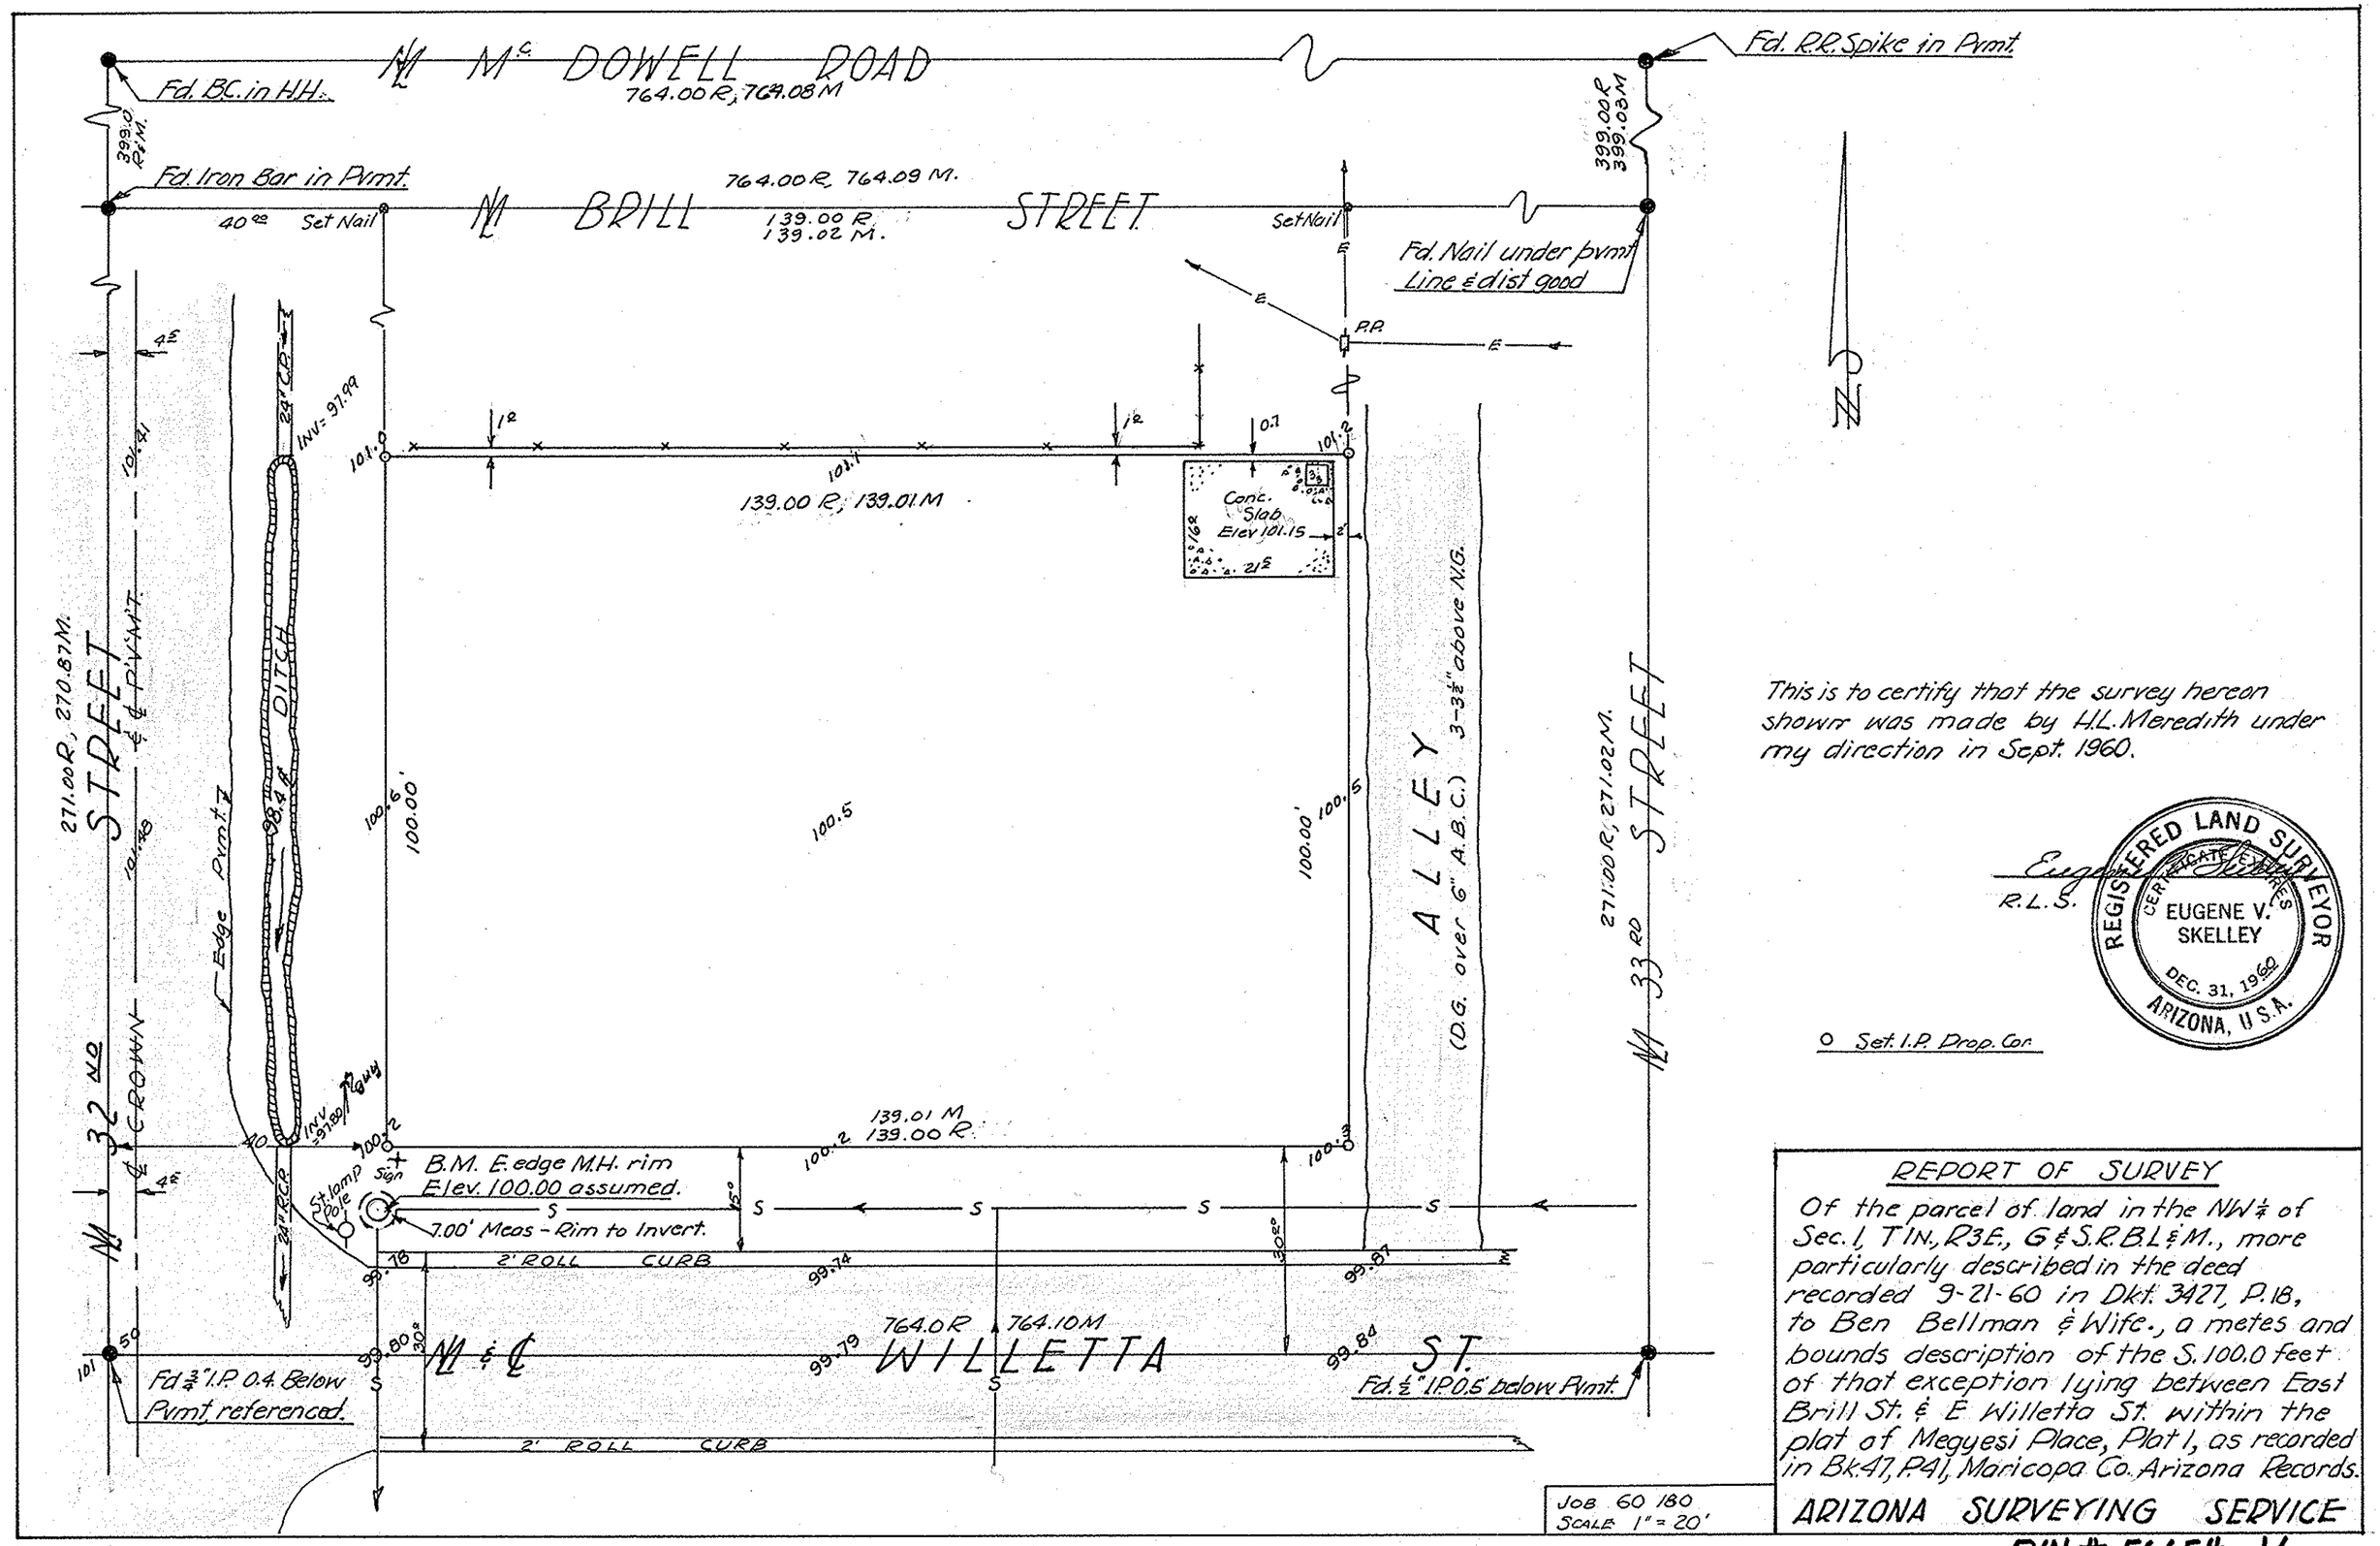

This is to certify that the survey hereon shown was made by H.L. Meredith under my direction in Sept. 1960.

Eugene V. Skelley
R.L.S.

REGISTERED LAND SURVEYOR
CERTIFICATE EXPIRES
EUGENE V. SKELLEY
DEC. 31, 1960
ARIZONA, U.S.A.

○ Set I.P. Prop. Cor.

REPORT OF SURVEY

Of the parcel of land in the NW¼ of Sec. 1, T1N, R3E, G&S.R.B.L.&M., more particularly described in the deed recorded 9-21-60 in Dkt. 3427, P.18, to Ben Bellman & Wife., a metes and bounds description of the S. 100.0 feet of that exception lying between East Brill St. & E Willetta St. within the plat of Megyesi Place, Plat 1, as recorded in Bk.47, P.41, Maricopa Co. Arizona Records.

ARIZONA SURVEYING SERVICE

DIN # 56654 - 1/1
APLS