SUR. G & H	JOB 60-179
DR. H.L.M.	SCALE 1"=20'

REPORT OF SURVEY

This plat delineates the boundaries as set and the existing topography of the West 248.85 feet of the South 100.00 feet of Lot 32 of Valencia Acres, a subdivision of the W½ of the SW¼ of Sec. 25 T.2N., R.3E. G&SRBL&M as recorded in Book 17, P.30., Maricopa Co., Arizona Records. & Dkt. 1248, P. 438.

ARIZONA SURVEYING SERVICE

This is to certify that the survey here shown was made by me in August, 1960

Eugene V. Skelley

REGISTERED LAND SURVEYOR
CERTIFICATE EXPIRES
EUGENE V. SKELLEY
DEC. 31, 1960
ARIZONA, U.S.A.

NOTE:
½" I.P. Set at SE, NE & NW Prop. Corners.

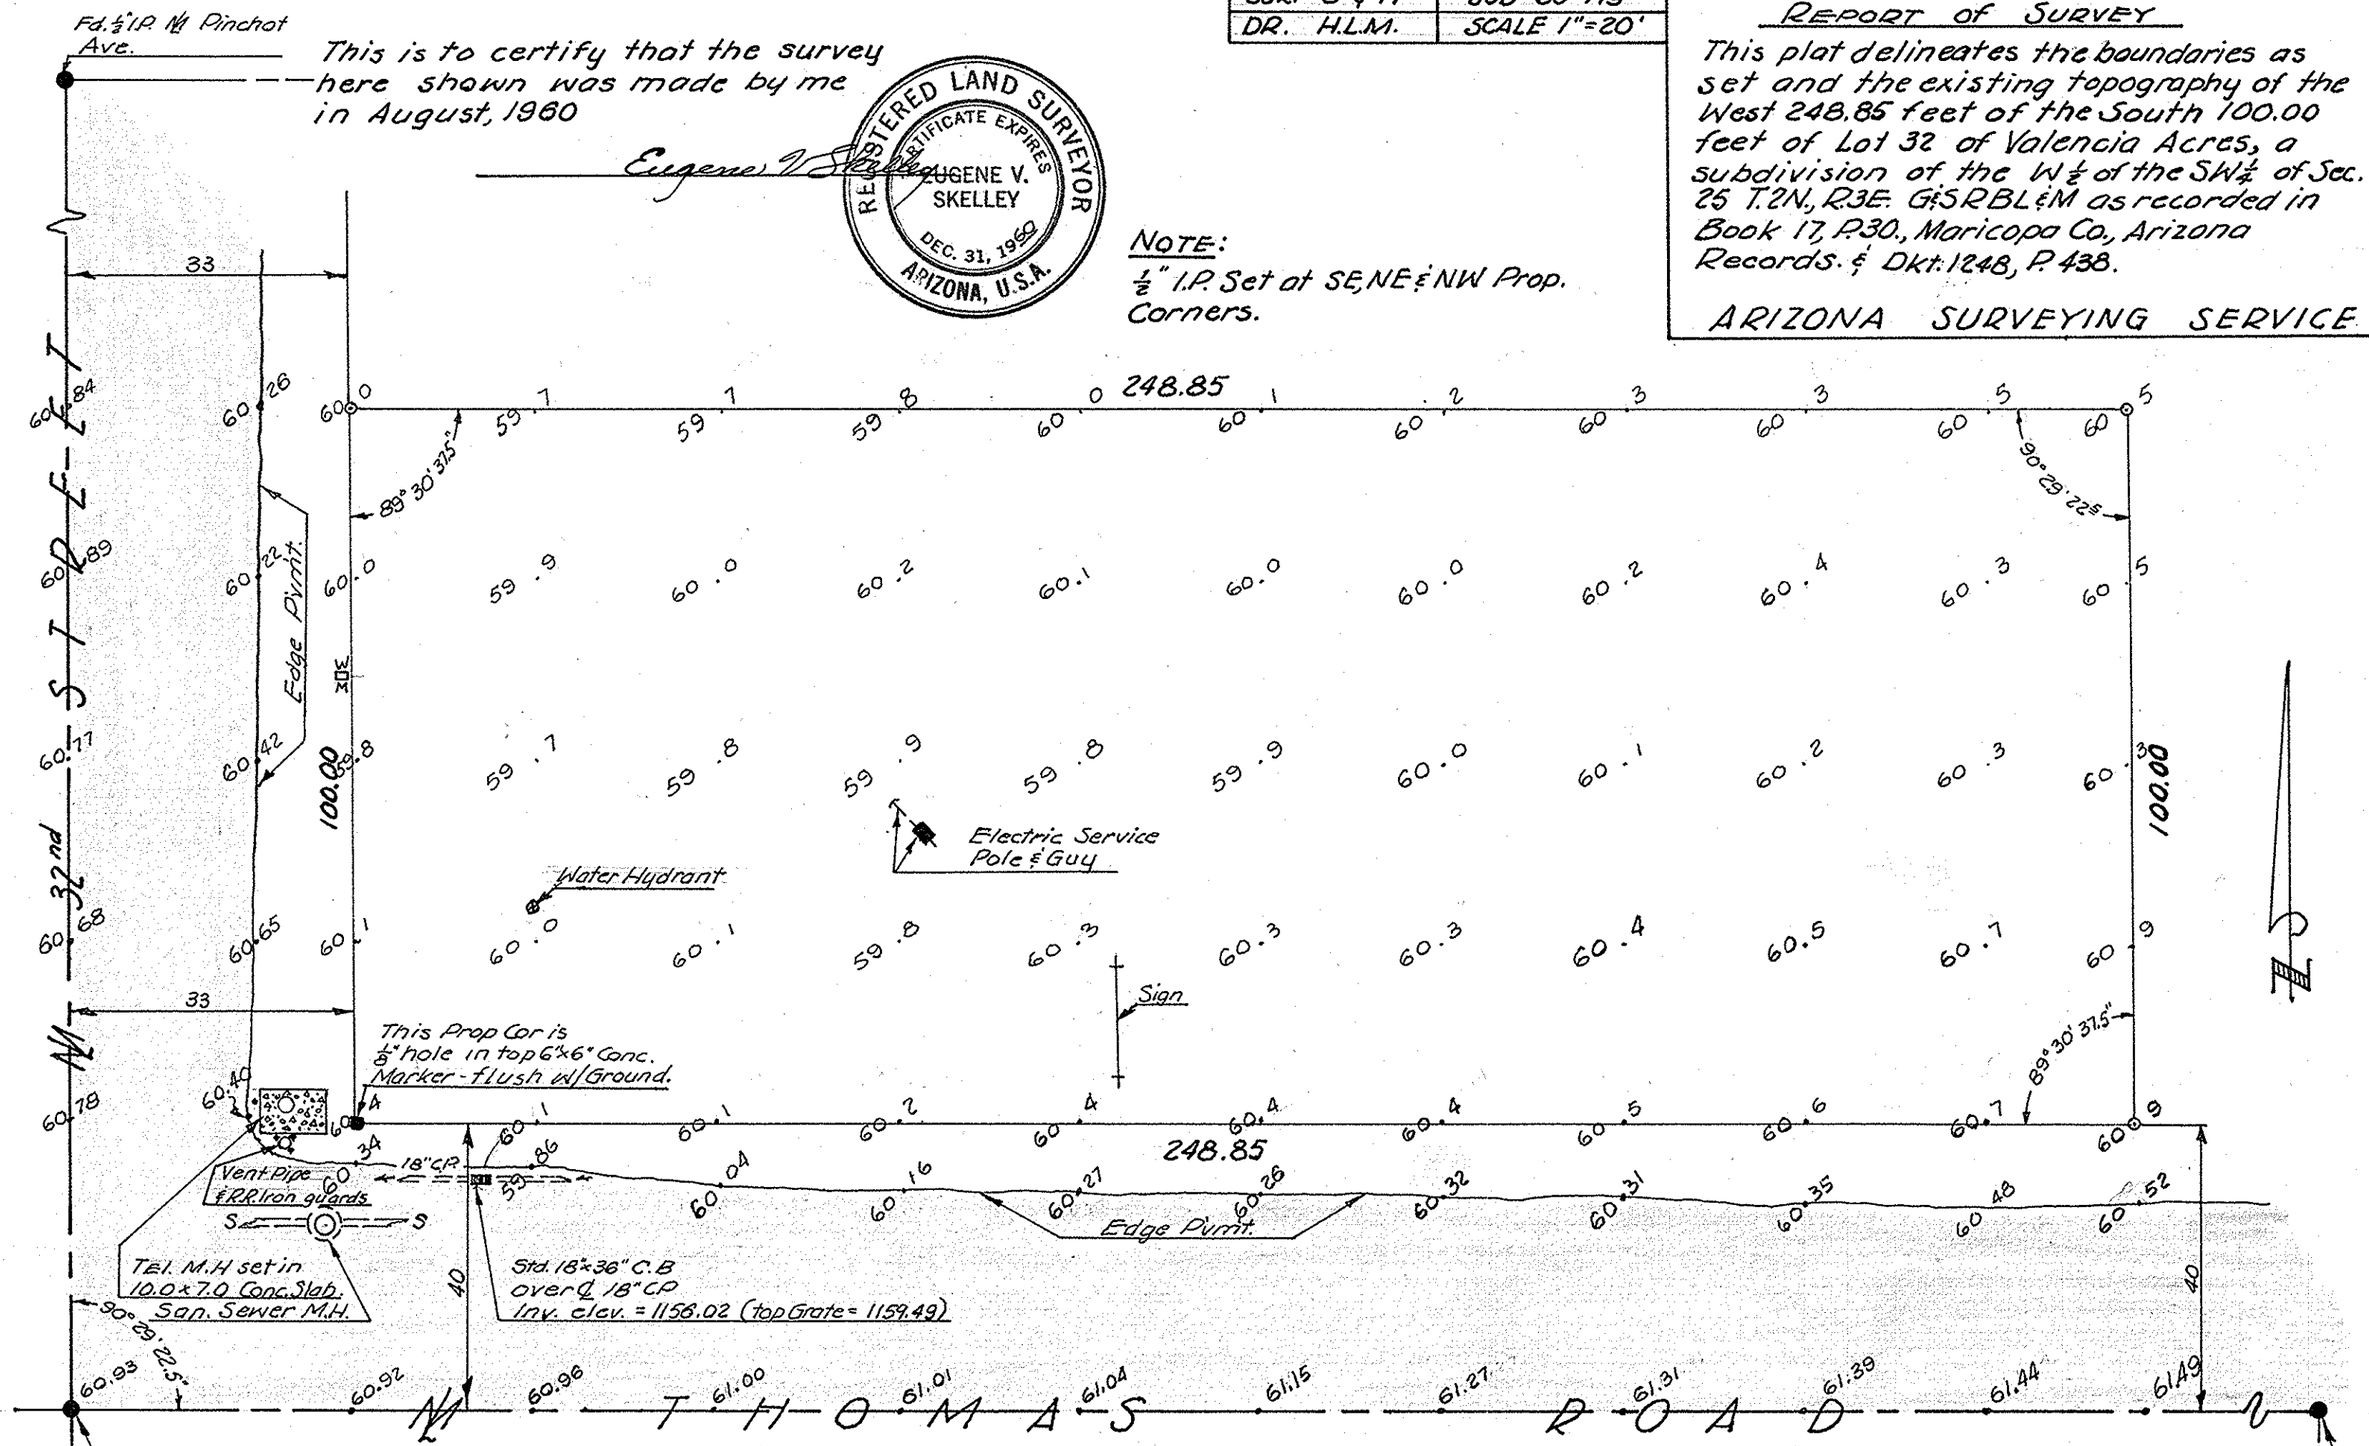

B.M. Top. I.B. in H.H.
Elev. = 1160.43 USC&G.S datum.

NOTE:
All elev.'s are on 25' Grid from S.W. Prop. Cor.; Elevs. on Thomas Road ℄ were taken on true ℄ although not shown there.

Fd. Referenced Mon at P.I. N/A's 32nd Place & Thomas Road.

DIN # 56655-1/1
APLS