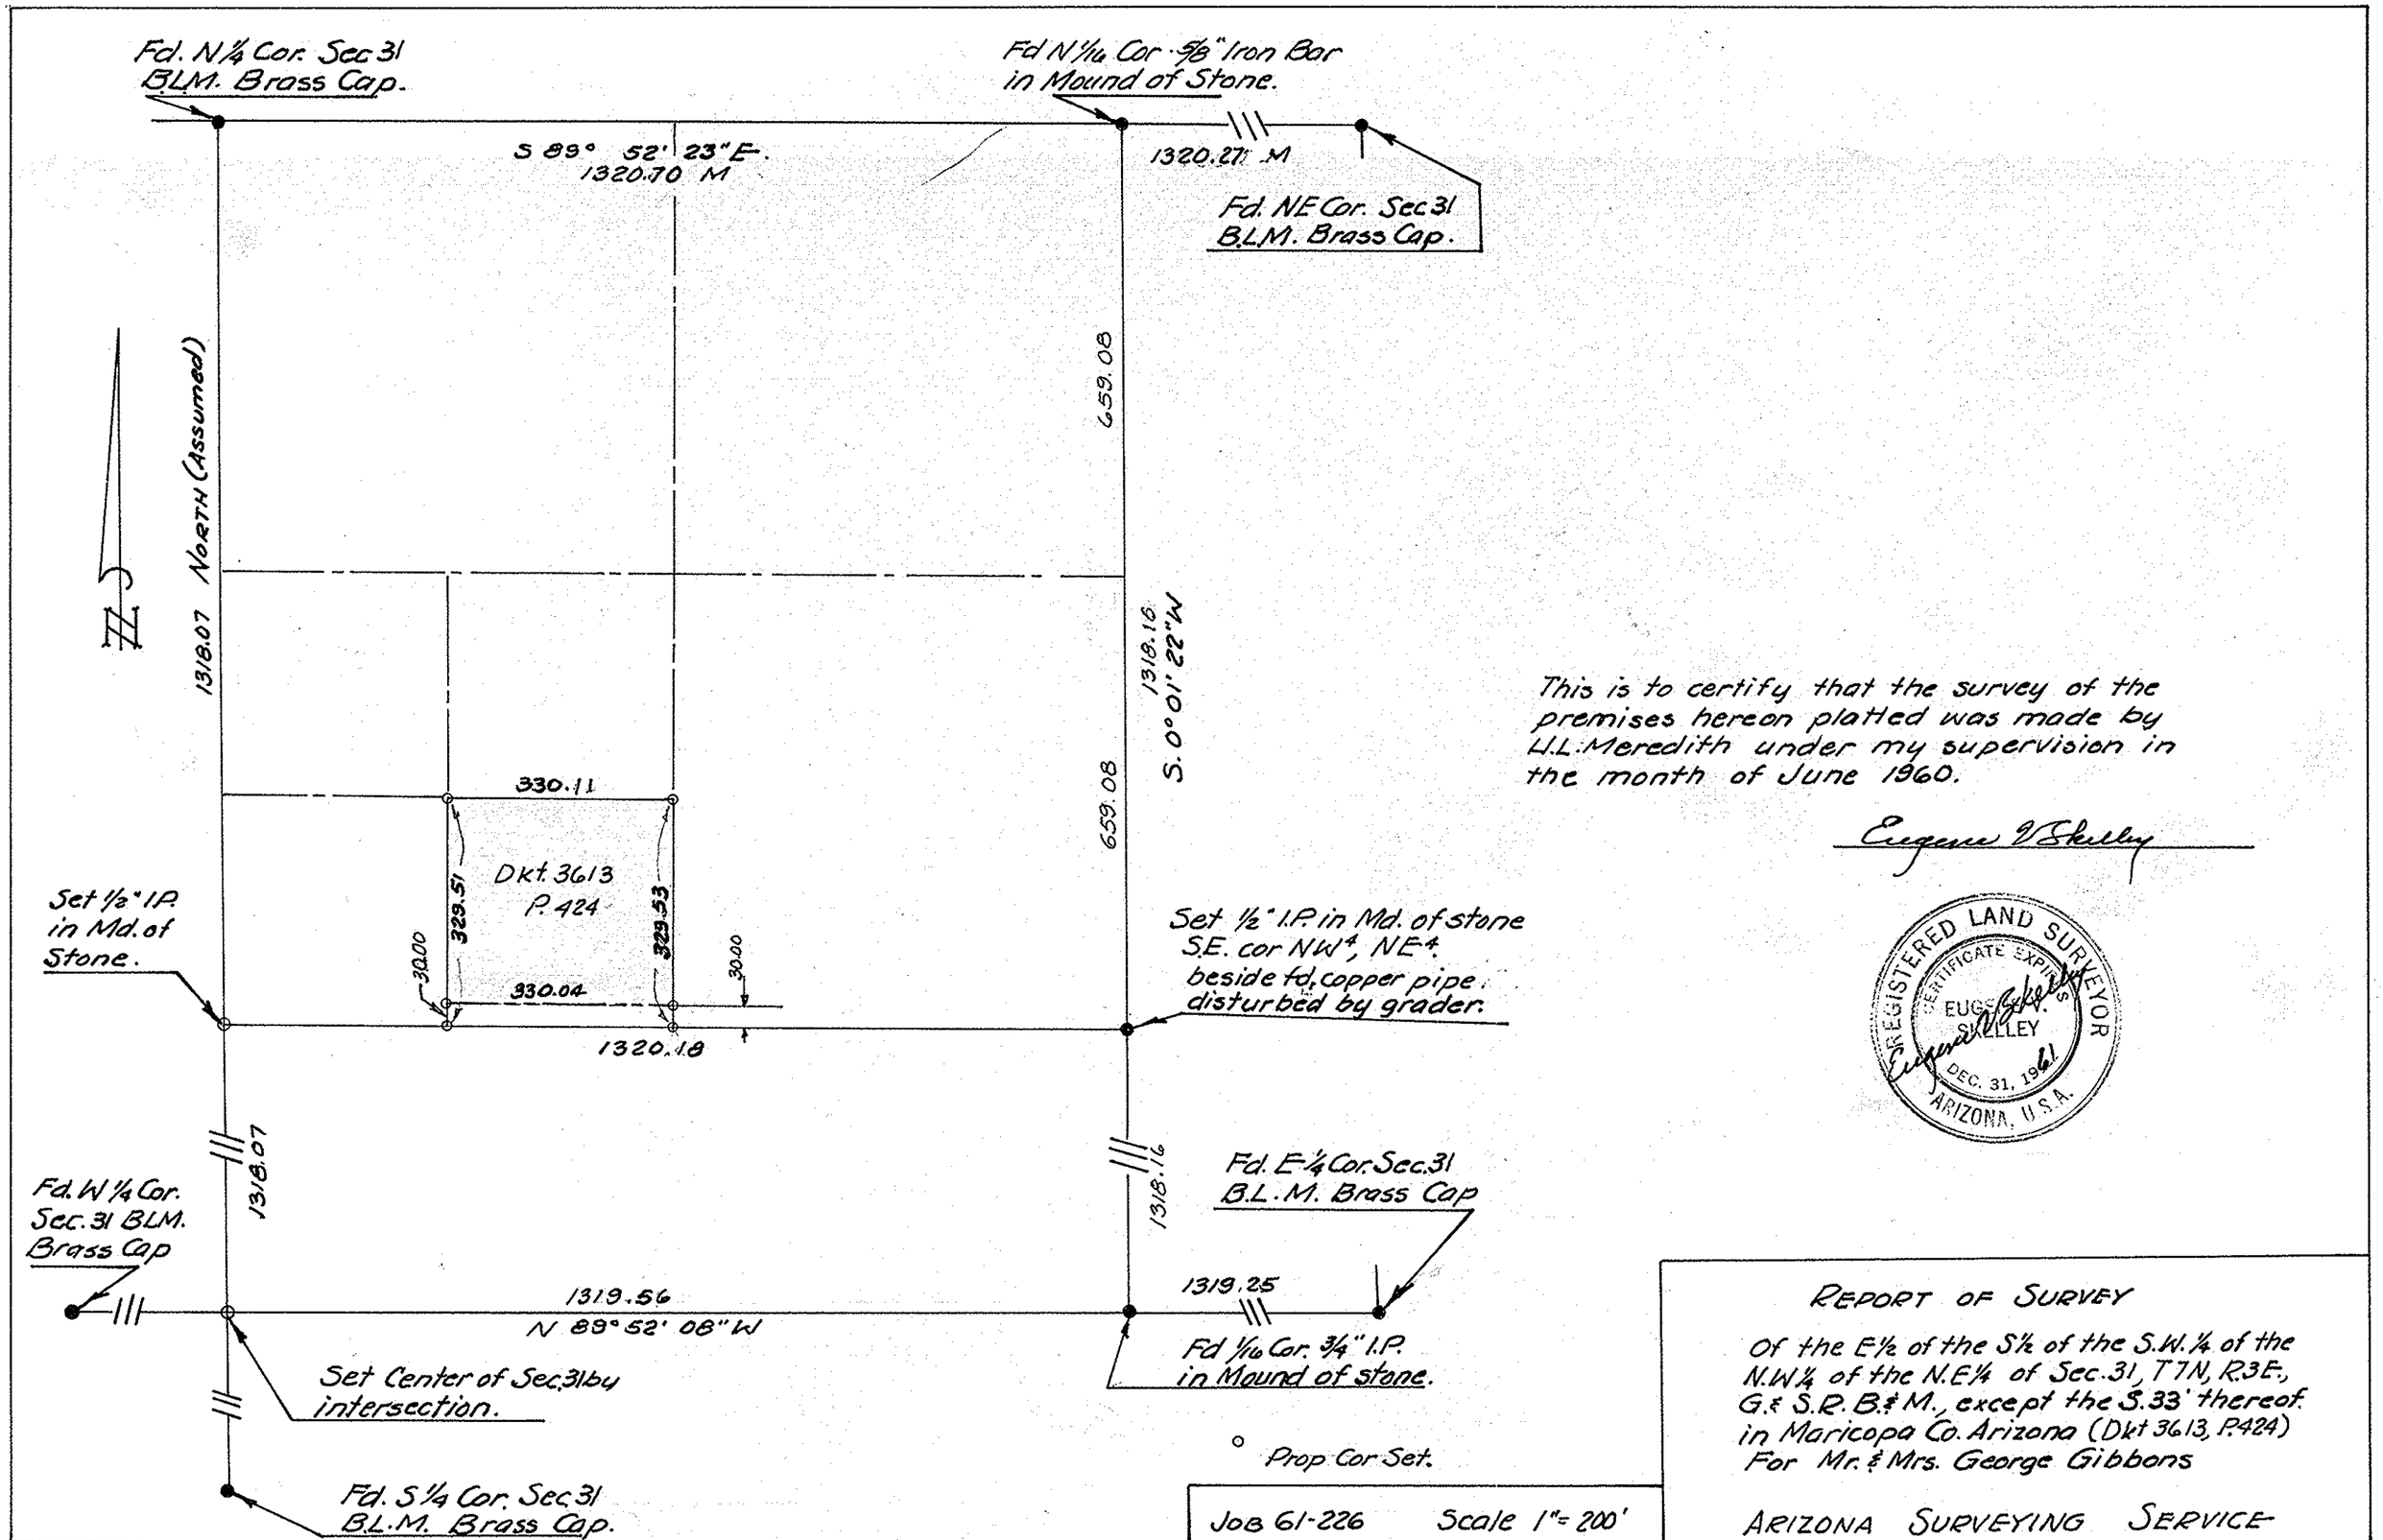

This is to certify that the survey of the premises hereon platted was made by H.L. Meredith under my supervision in the month of June 1960.

Eugene V Shelley

REGISTERED LAND SURVEYOR
CERTIFICATE EXPIRES
EUGENE V. SHELLEY
DEC. 31, 1961
ARIZONA, U.S.A.

Job 61-226 Scale 1" = 200'

REPORT OF SURVEY

Of the E½ of the S½ of the S.W.¼ of the N.W.¼ of the N.E.¼ of Sec. 31, T 7N, R 3E., G. & S.R. B. & M., except the S. 33' thereof. in Maricopa Co. Arizona (Dkt 3613, P. 424)
For Mr. & Mrs. George Gibbons

ARIZONA SURVEYING SERVICE

DIN # 56656-1/1
APLS