REPORT OF SURVEY
FOR
MRS. GERTRUDE H. JARREL
OF THE
LOCATION OF AN EXISTING SANITARY SEWER LINE AS SHOWN HEREON

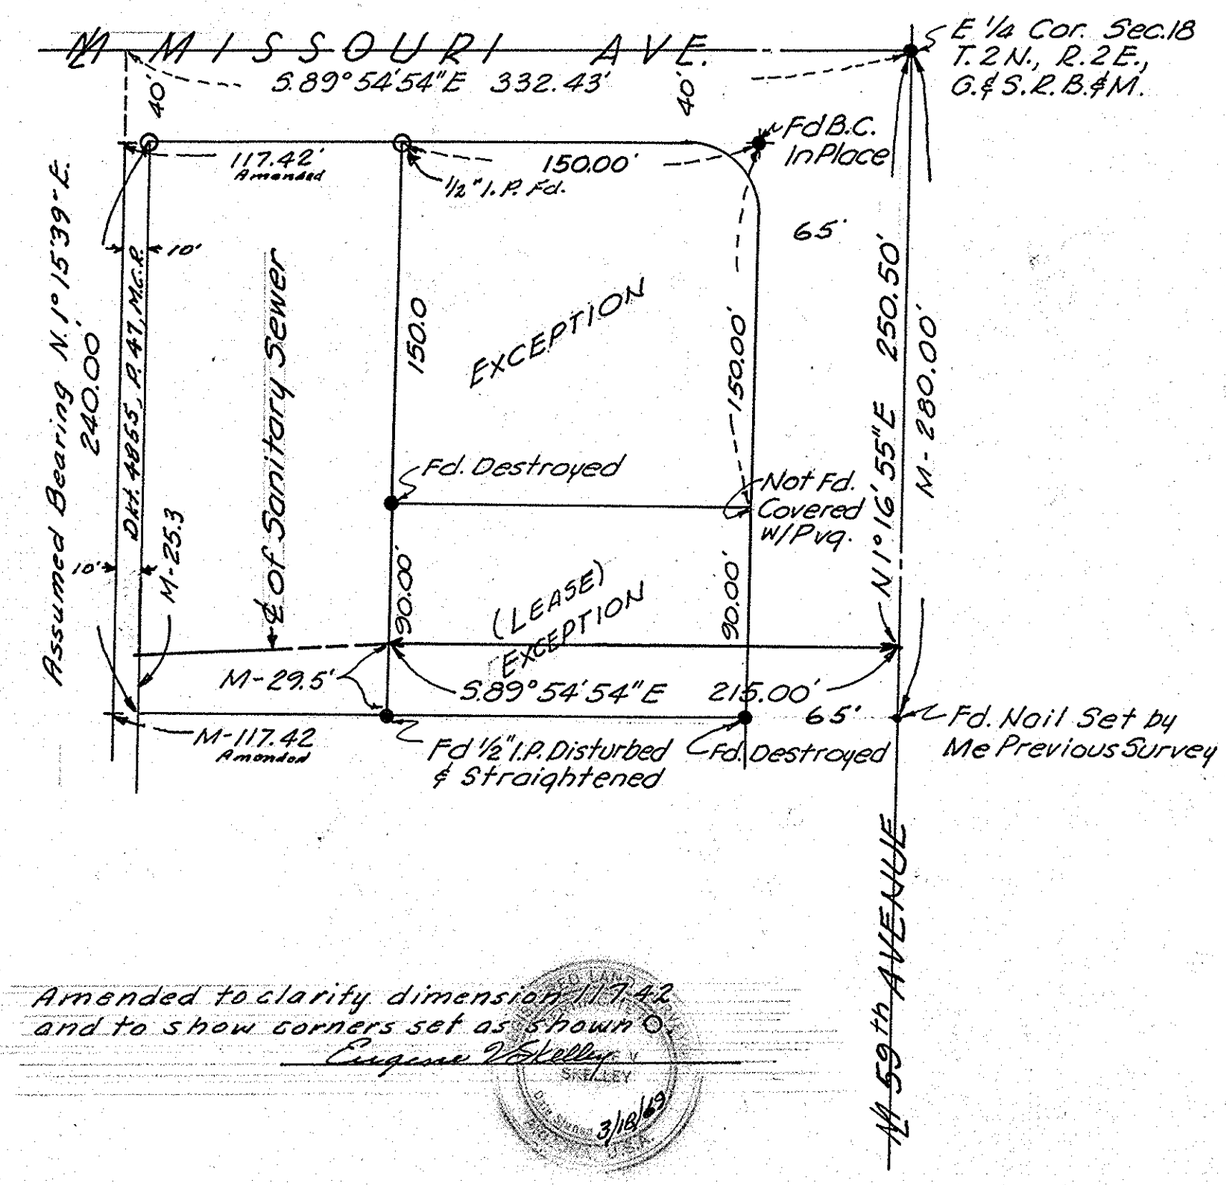

Amended to clarity dimension 117.42
and to show corners set as shown.
Eugene V. Skelley

REGISTERED LAND SURVEYOR CERTIFICATE NO. 1681 SKELLEY Date Signed 3/18/69 ARIZONA U.S.A.

Scale: 1" = 60'

LEGEND

M - Measured In Field

This is to certify that the survey shown hereon was made by me on July 11, 1968.

Eugene V. Skelley

REGISTERED LAND SURVEYOR CERTIFICATE NO. 1681 SKELLEY Date Signed 7/15/68 ARIZONA U.S.A.

ARIZONA SURVEYING SERVICE
2802 W. SOLANO DR. N., PHOENIX, ARIZONA
DRAWING No. L-68-7525

DIN # 56663 - 1/1
APLS