REPORT OF SURVEY

FOR

KATHERINE & HEINRICH FRUEND

1534 W. CULVER PHOENIX ARIZONA

OF LOT 16, BLOCK 37, F.Q. STORY ADDITION, PLAT "E", BOOK MAPS 16, PAGE 48, M.C.R.

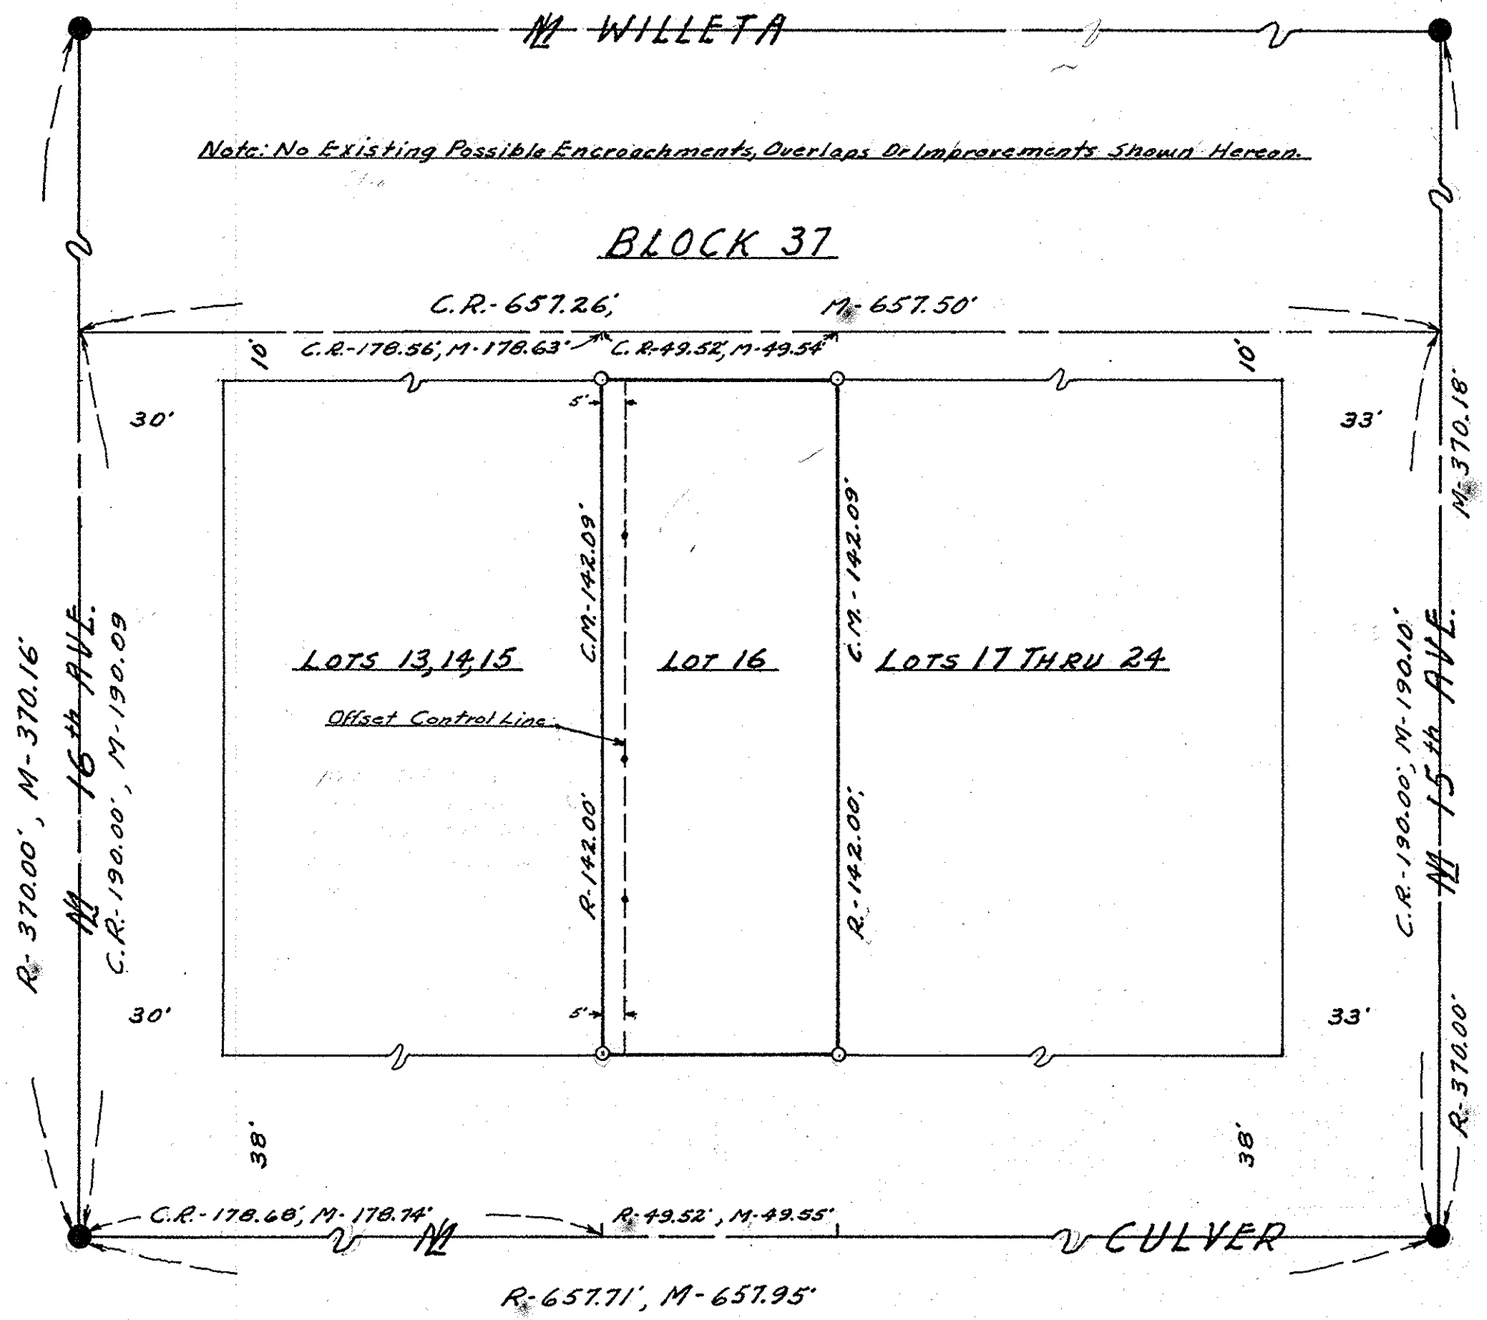

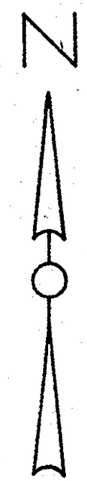

Scale, 1" = 30'

LEGEND

- ● Fd. Brass Caps In Handholes, Cors. Blk. 37,
- ○ 1/2" ϕ Iron Pipe Set For Lot Cors.
- —+— 30# Nail Set - Line Only.
- R - Data From Maricopa County Records.
- C.R. - Calculated From "R".
- M. - Measured In The Field.
- C.M. - Calculated From "M".

This will certify that the survey shown hereon was made by me Dec. 11th 1967

Eugene V. Skelley

REGISTERED LAND SURVEYOR EUGENE V. SKELLEY Date Signed 12/16/67 ARIZONA, U.S.A.

ARIZONA SURVEYING SERVICE

2802 W. SOLANO DR., N., PHOENIX, ARIZONA

DRAWING No.: L-67-499

DIN # 56664 - 1/1
APLS