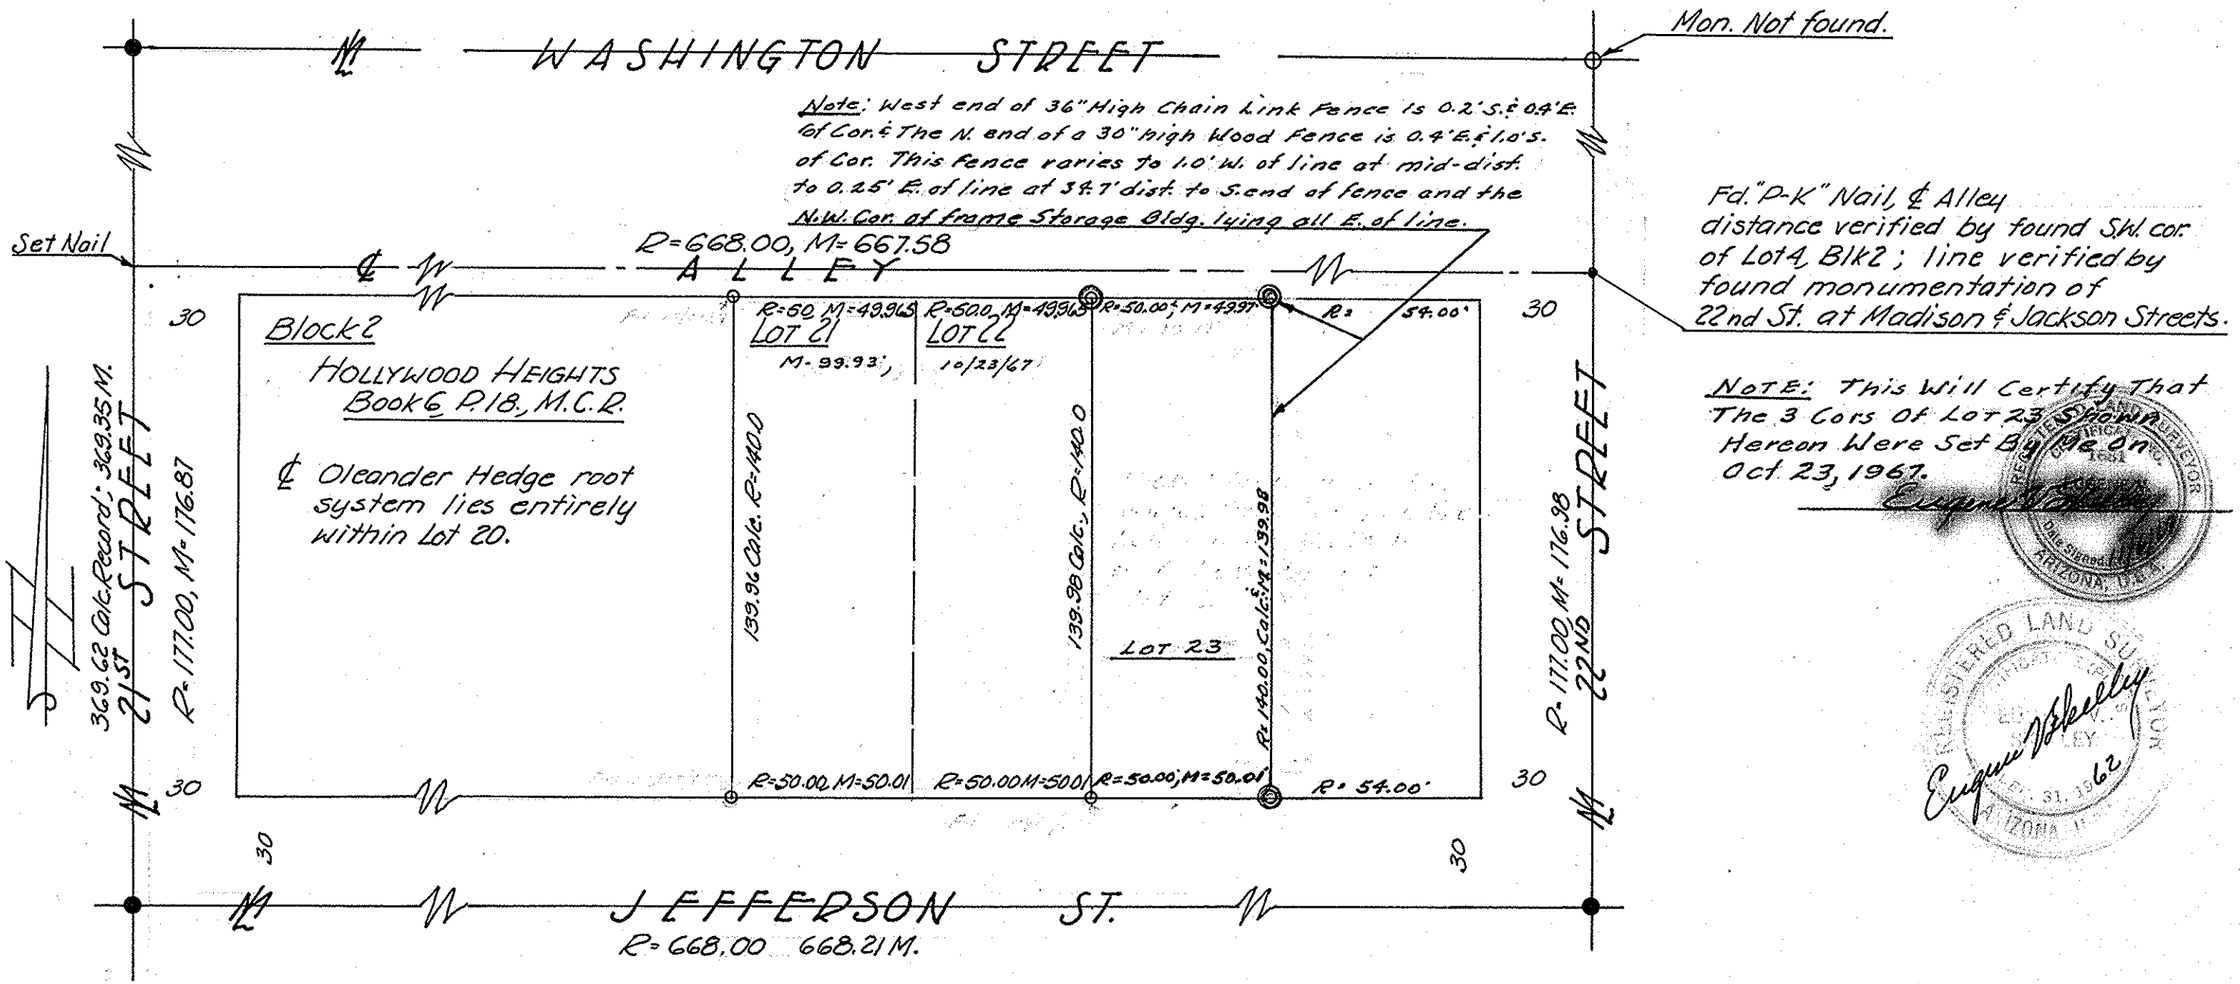

SCALE 1" = 40'

JOB L-62-294
& L-67-493

- ● Survey Mon. Found.
- ○ Prop. Cor. Set.
- R. Record dimension.
- M. Field measurement.
- Calc. Calculated.
- ℄ Center line.

This is to certify that the survey of the premises here shown was made by me in November, 1962.

Eugene V. Shelley

REPORT OF SURVEY
Of Lots 21 & 22 of Hollywood Heights a subdivision of part of the N.E. 1/4 of Sec. 10, T.1N., R.3E., G.&S.R.B.&M. in Maricopa Co., Arizona.
For Mr. & Mrs. Cullen Craig
2132 E. Jefferson St.
Phoenix, Arizona.
by
ARIZONA SURVEYING SERVICE
2802 W. SOLANO DR. NORTH, PHOENIX.

DIN # 56666-1/1
APLS